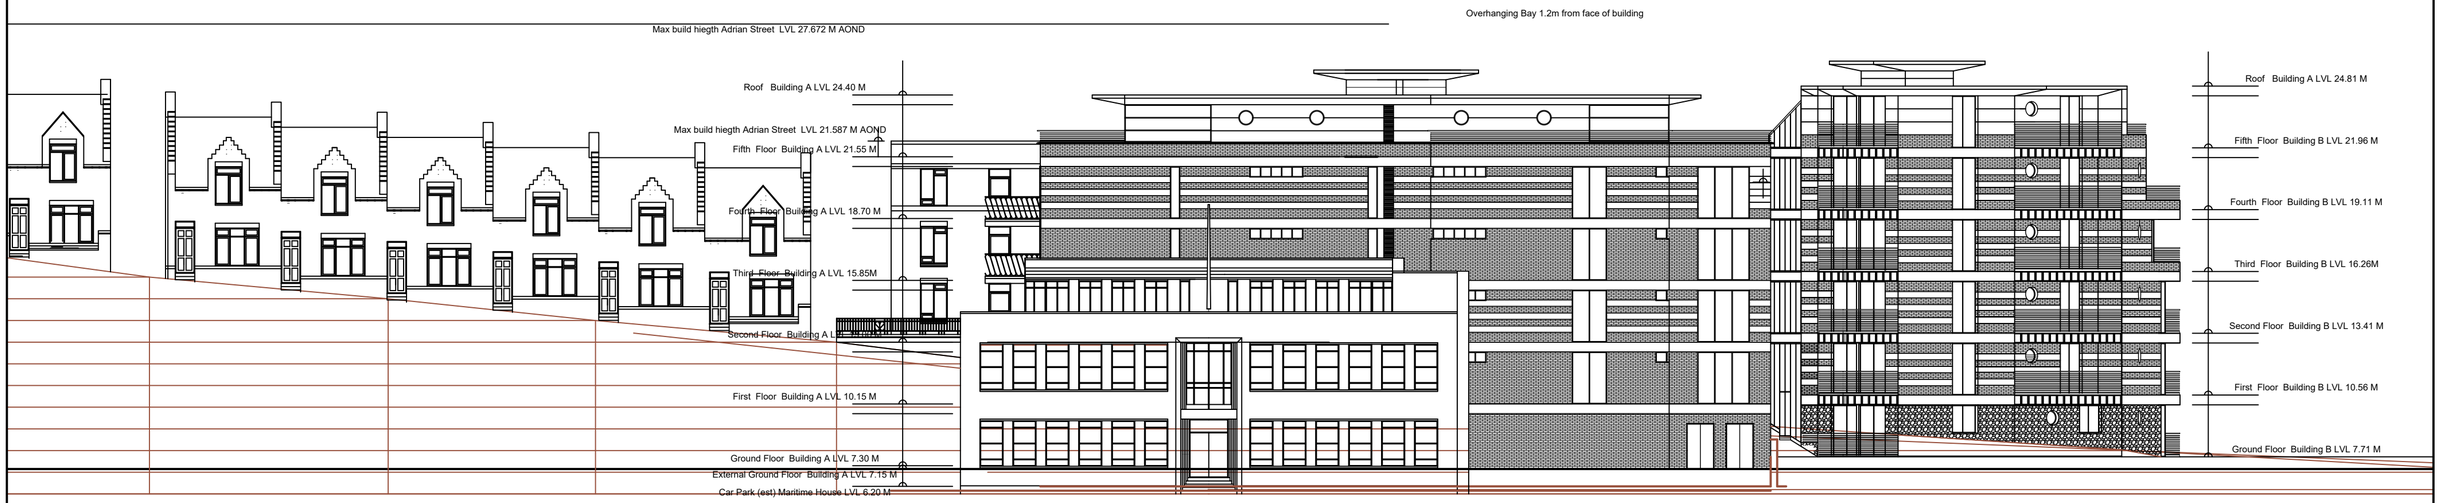


HOLBROOK GRIFFITH DESIGN

| | | | |
|---|---|---|---|
| 1 Adrian Street | DWG | AS PL 16 | Size | A2 |
| Emervest Ltd | Date | 30/04/20 | Scale | 1:200 |
| Composite elevations South | rev B : elevation amended | | | |