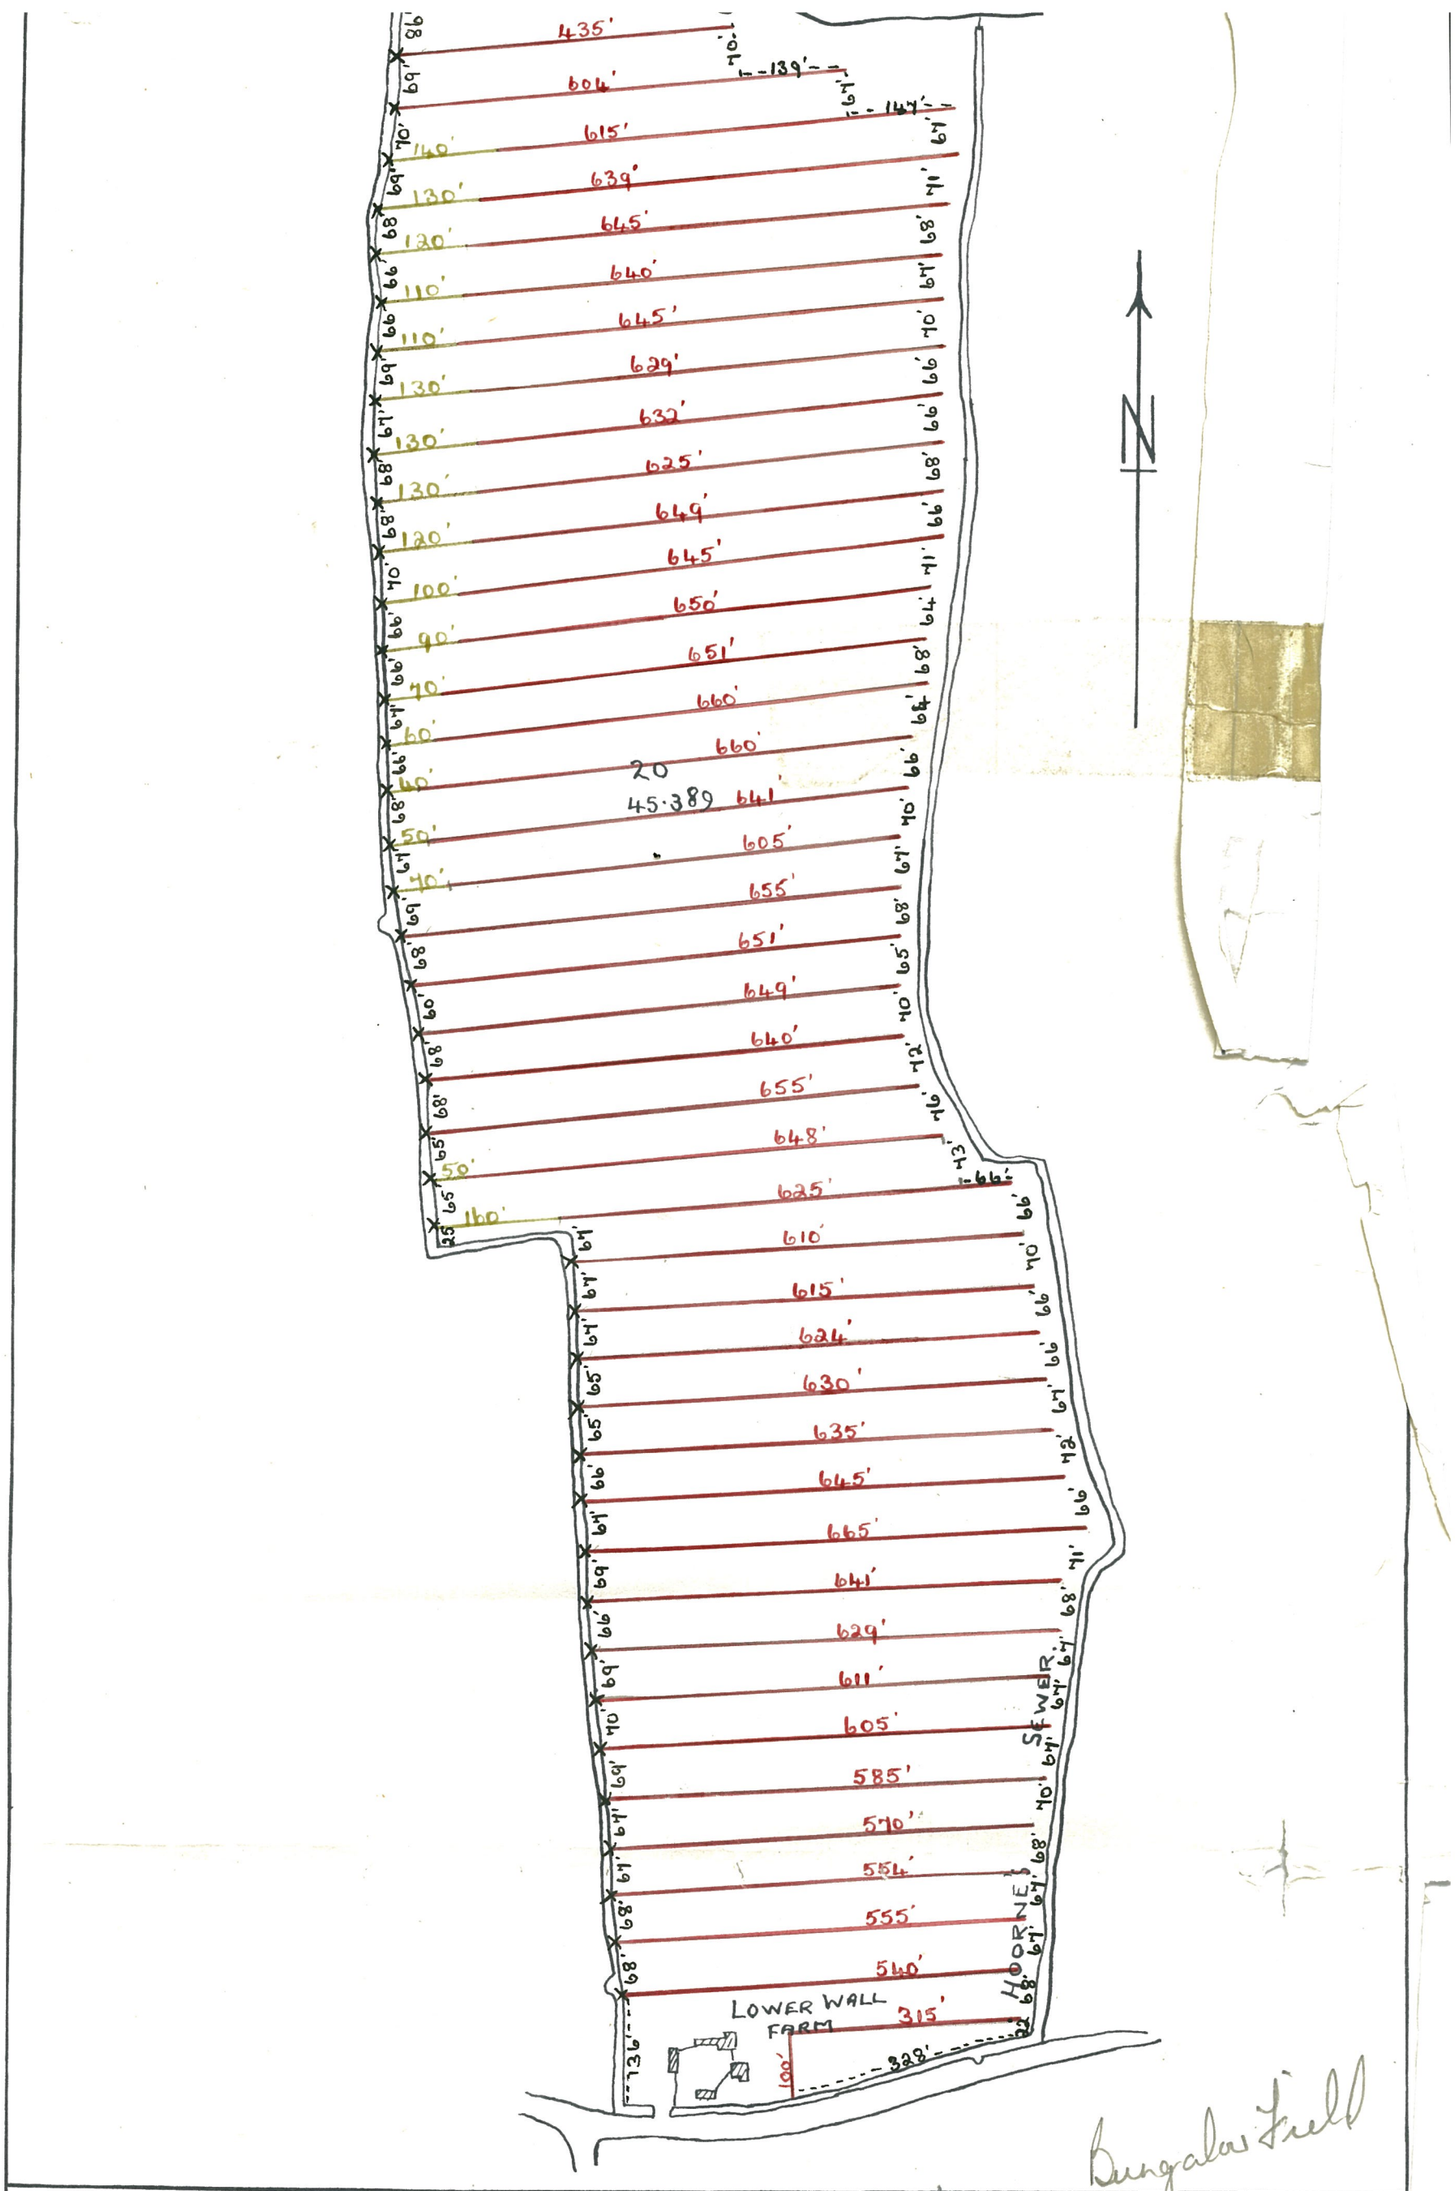

Bungalow Field

SCALE 1/2500
KENT SHEET LXXIII-16
EDITION OF 1907.
CROWN COPYRIGHT RESERVED

ROMNEY MARSH
FARMS LTD.
BOUGHTON COURT
BOUGHTON
NR. ASHFORD, KENT.

LEGEND
3" DRAINS SHOWN RED
4" —"— —"— GREEN
OUTFALLS SHOWN X

J. & A. DOUGLAS
LAND DRAINAGE CONTRACTORS
DUMBOURNE
TENTERDEN
KENT.

Certified as a true record of the tile drainage carried out in O.S. No. 20 in the Parish of Aldington, Kent.

A. Douglas