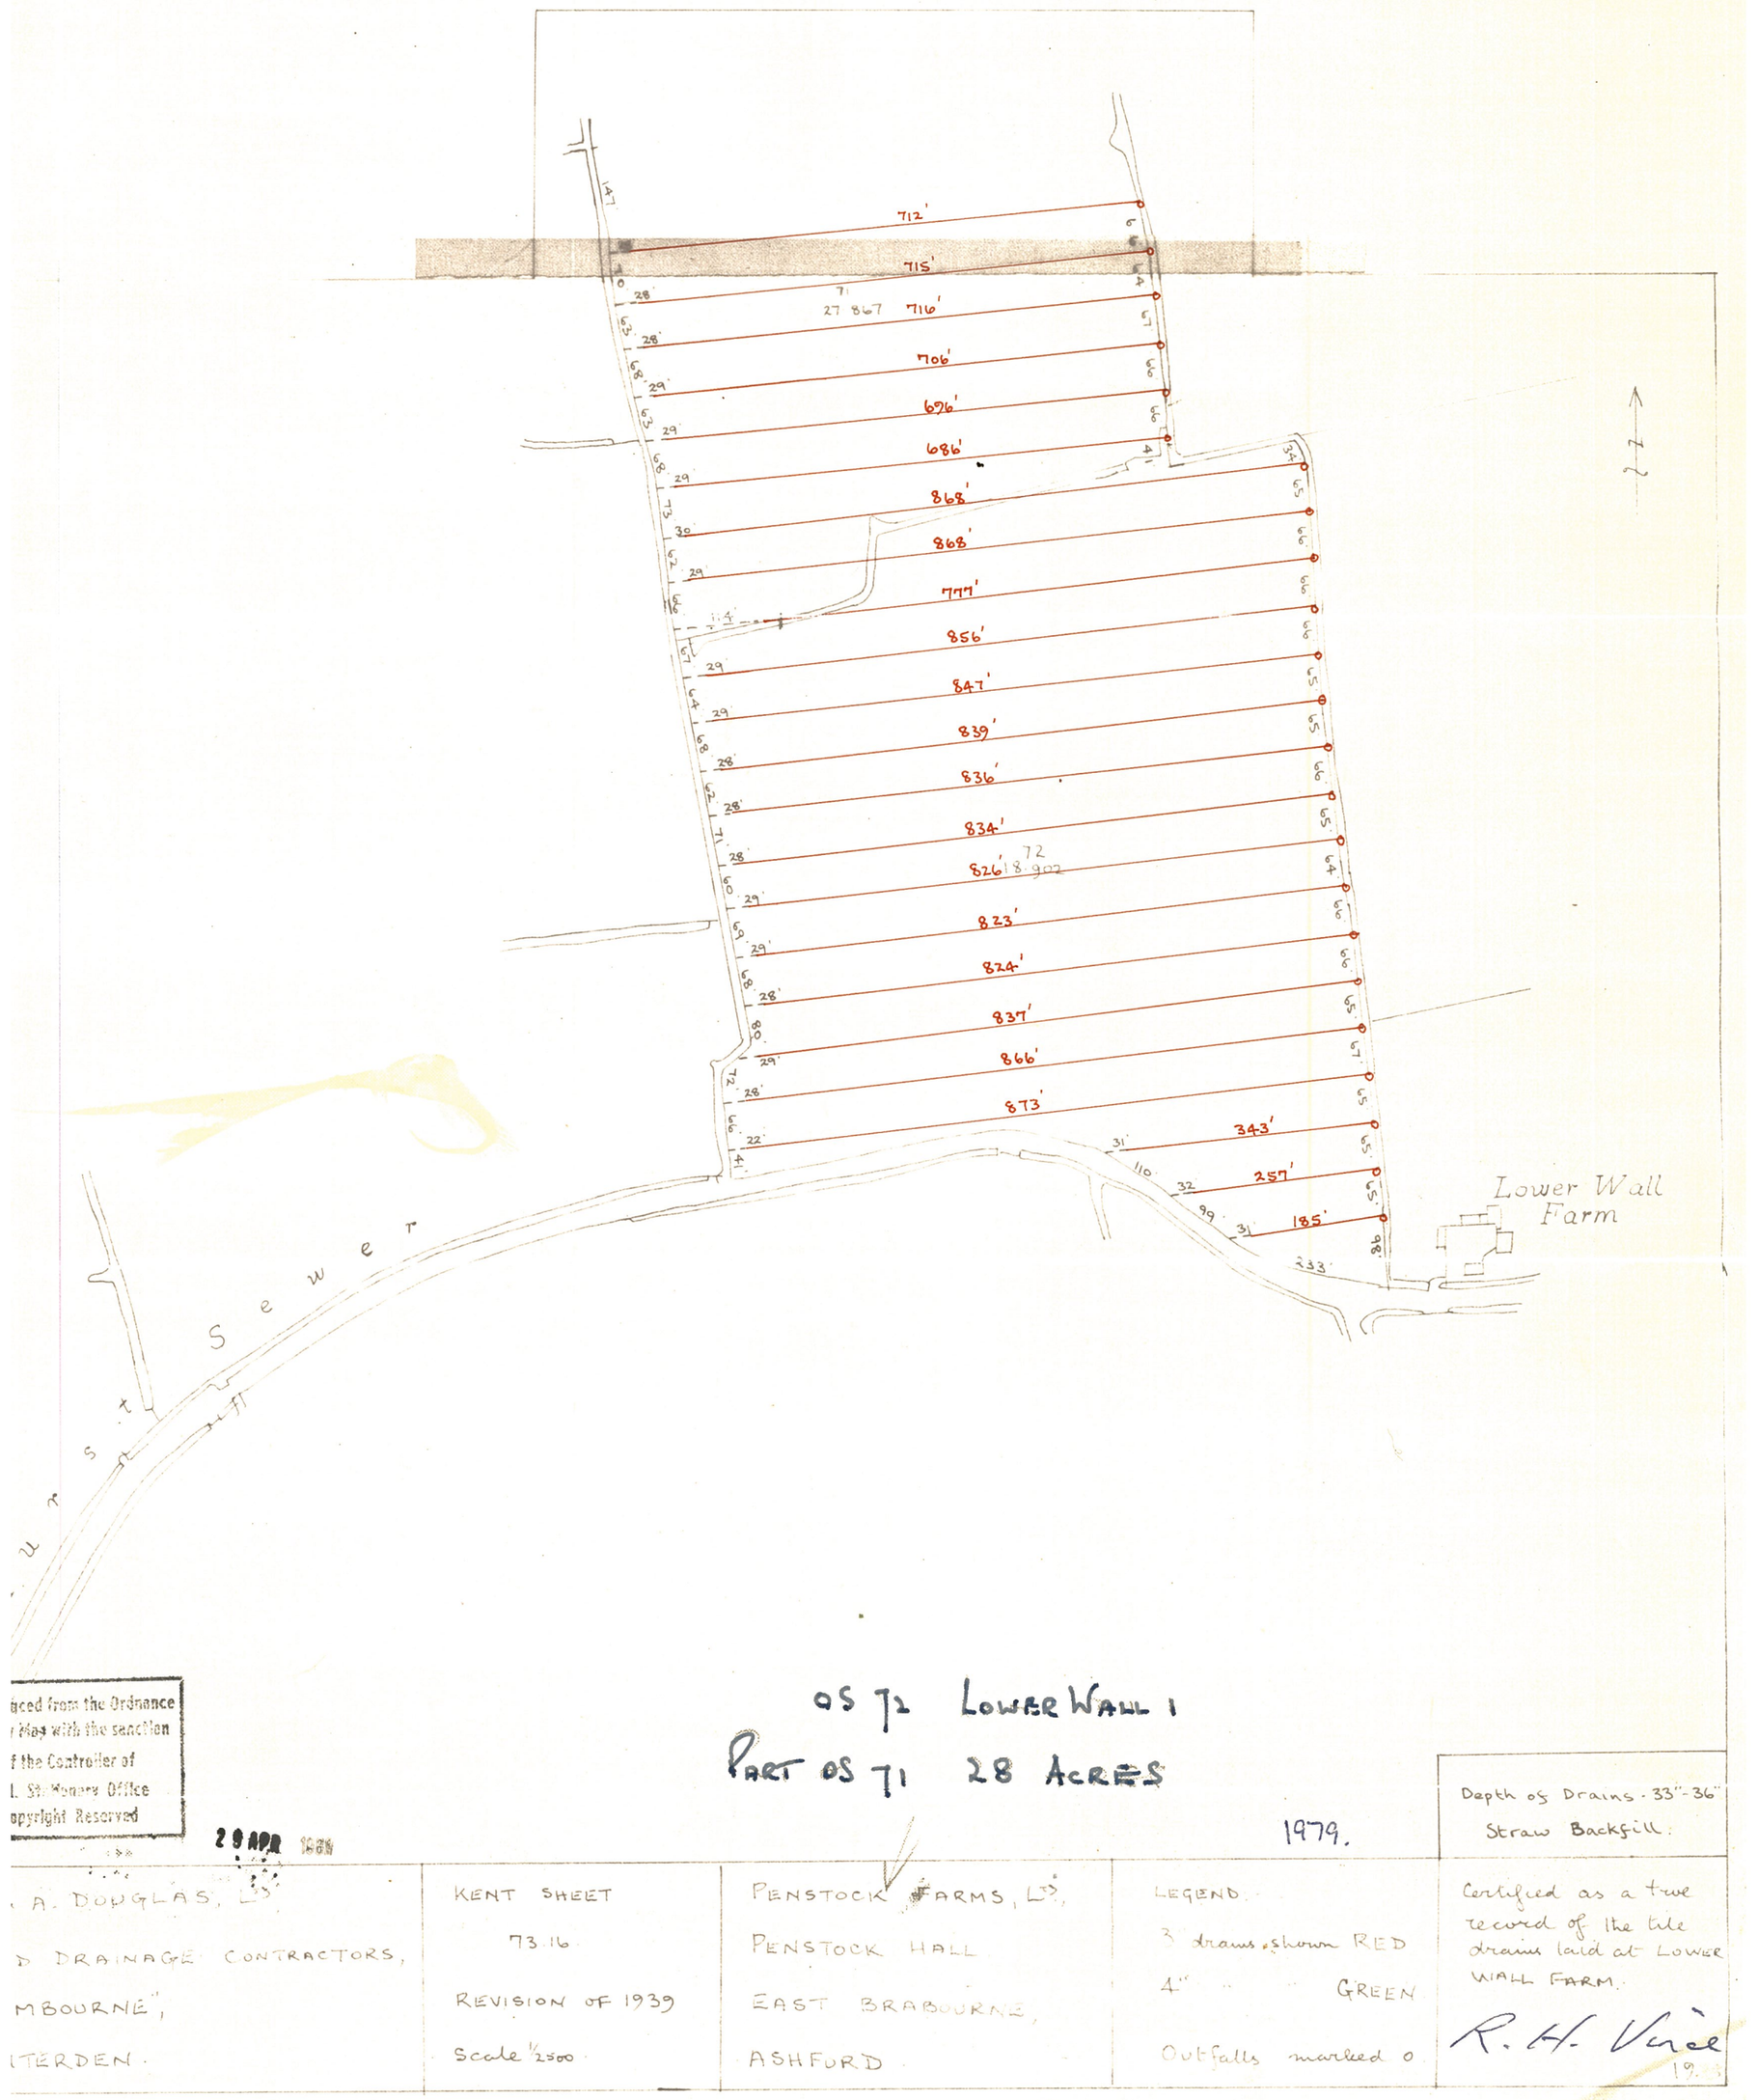

OS 72 LOWER WALL 1

PART OS 71 28 ACRES

1979.

Depth of Drains - 33"-36"
Straw Backfill.

Certified as a true record of the tile drains laid at LOWER WALL FARM.

R. H. Vine
19..

LEGEND.
3" drains shown RED
4" " " GREEN
Outfalls marked o

PENSTOCK FARMS, LTD,
PENSTOCK HALL
EAST BRABOURNE,
ASHFORD

KENT SHEET
73.16
REVISION OF 1939
Scale 1/2500

A. DOUGLAS, LTD
DRAINAGE CONTRACTORS,
MBOURNE",
TERDEN.

iced from the Ordnance
Was with the sanction
f the Controller of
L. Stationery Office
opyright Reserved
20 APR 1988