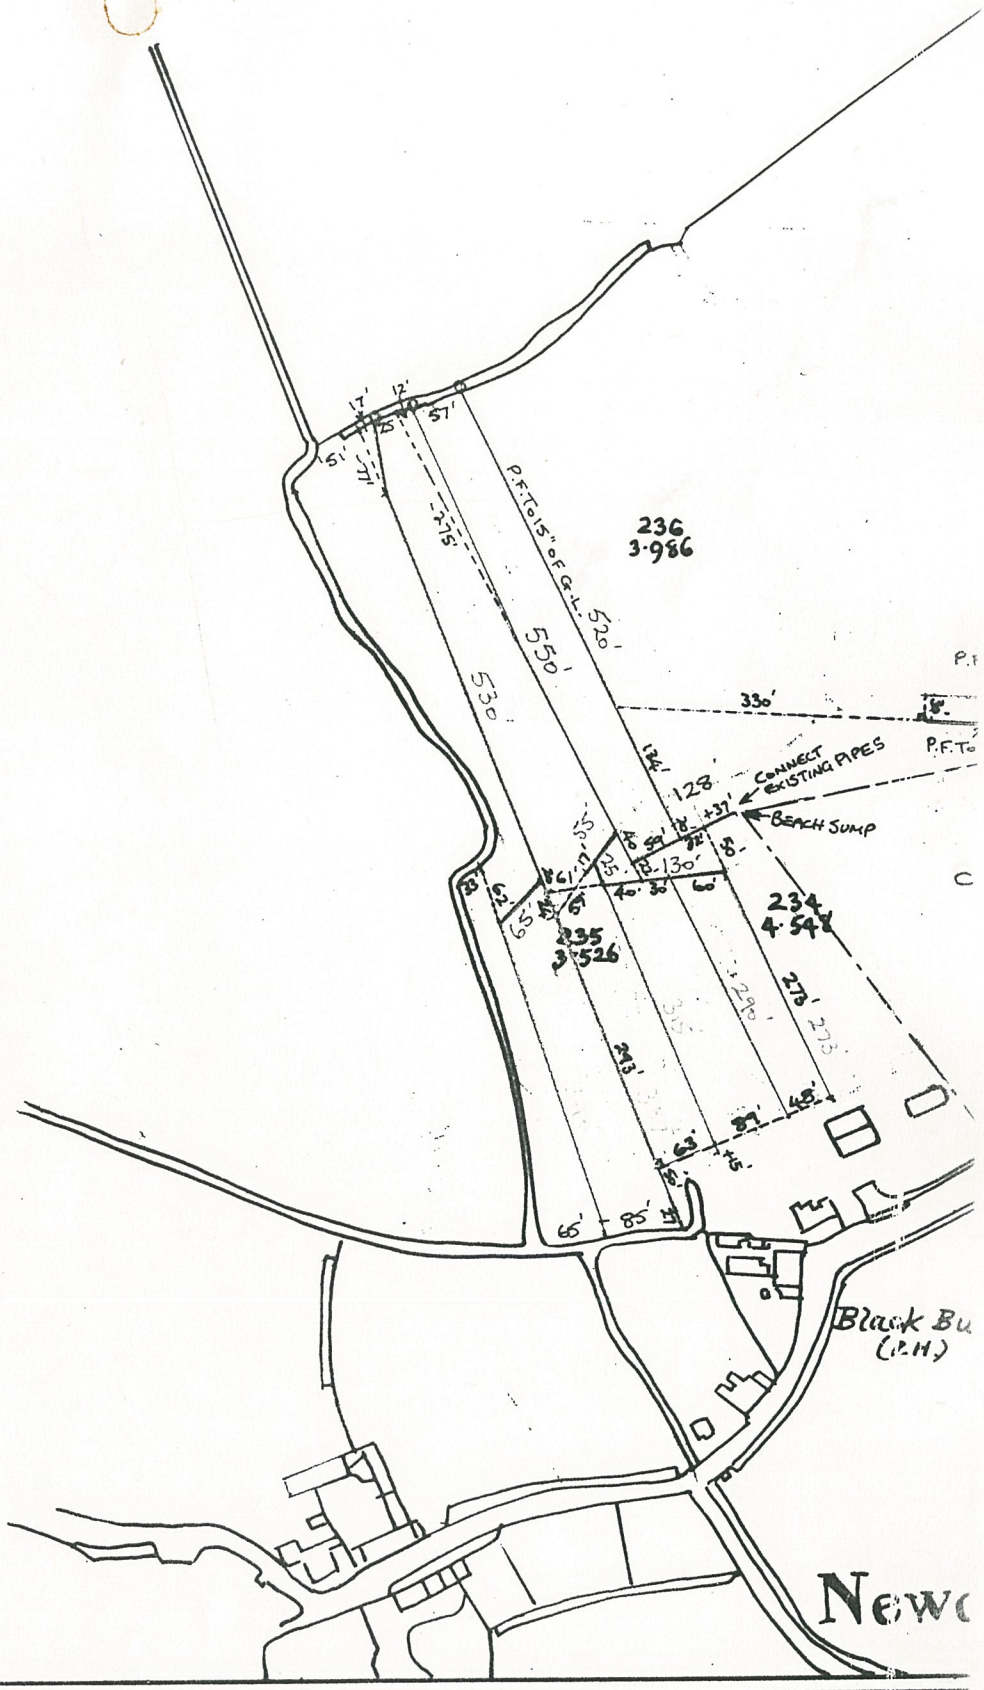

rtley, Vince and Burchett Ltd.
nd Drainage Contractors
nterden Storage
pledore Road
nterden
nt TN30 7BE

Scale:
1/2500
Extract from:

R. M. OLDER ESQ.
PENSTOCK FARMS
BRABOURNE. NR. ASH
KENT.

OCT 1986