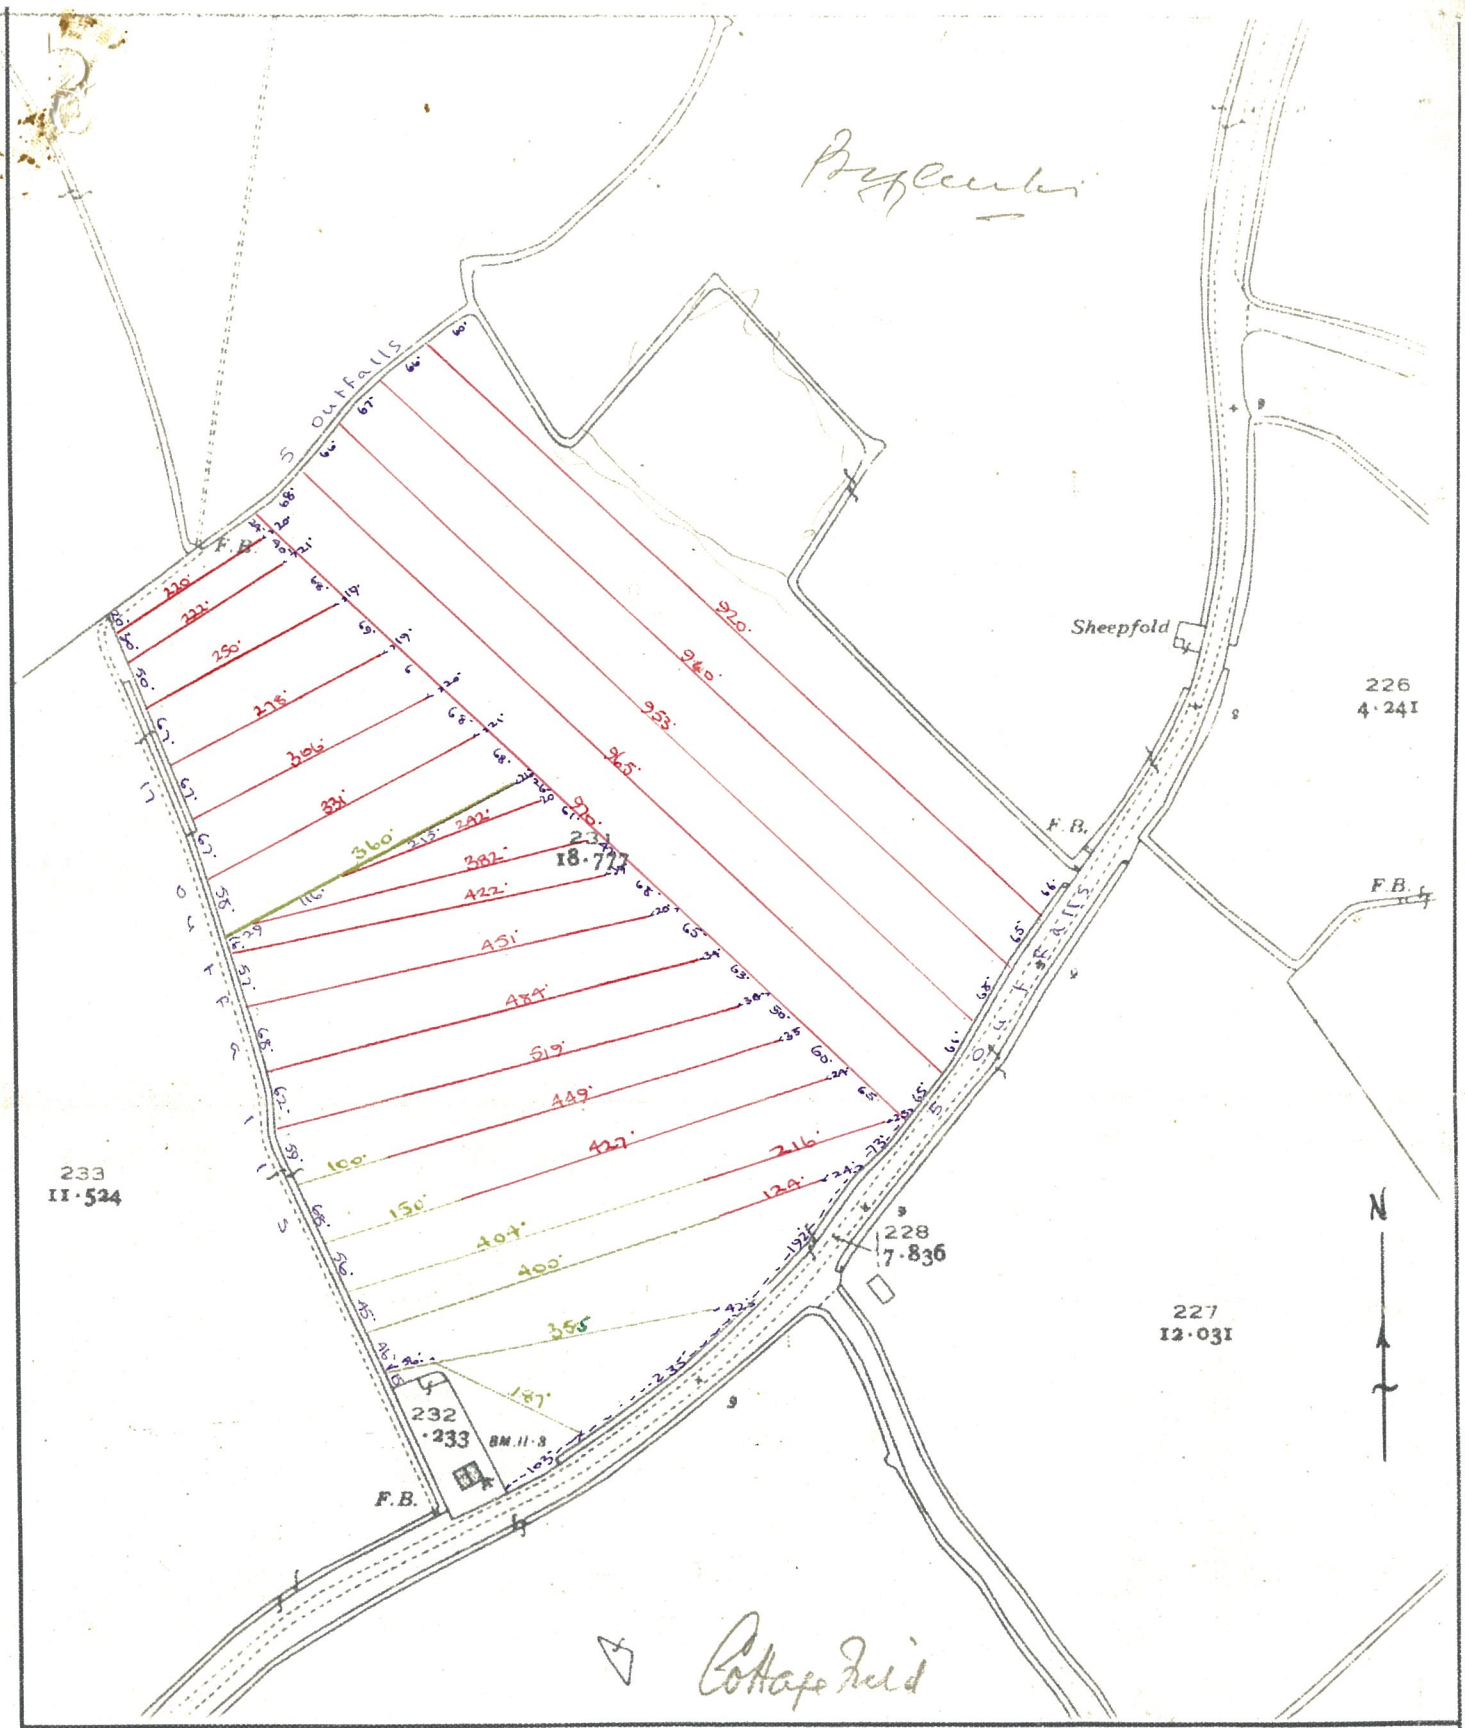

MINISTRY OF AGRICULTURE, FISHERIES and FOOD

TILE DRAINAGE SCHEME Nº T. 3190 for R. H. BENSON ESQ.

STREET FARM, NEWCHURCH, KENT.

Based upon the Ordnance Survey Map Kent Sheet. LXXXI. 3. (1939 Rev.)

Scale 1/2500: 0 50 100 200 300 400 ft.

Key: 4" Tiles shown in Green
3" " " Red.

Drawing Nº 57/288. Measured by:

Crown Copyright Reserved. Plotted by:

Certified as a true record of the Tiling scheme laid in O.S. Nº 231 Newchurch Parish.

Chief Officer D.W.S.