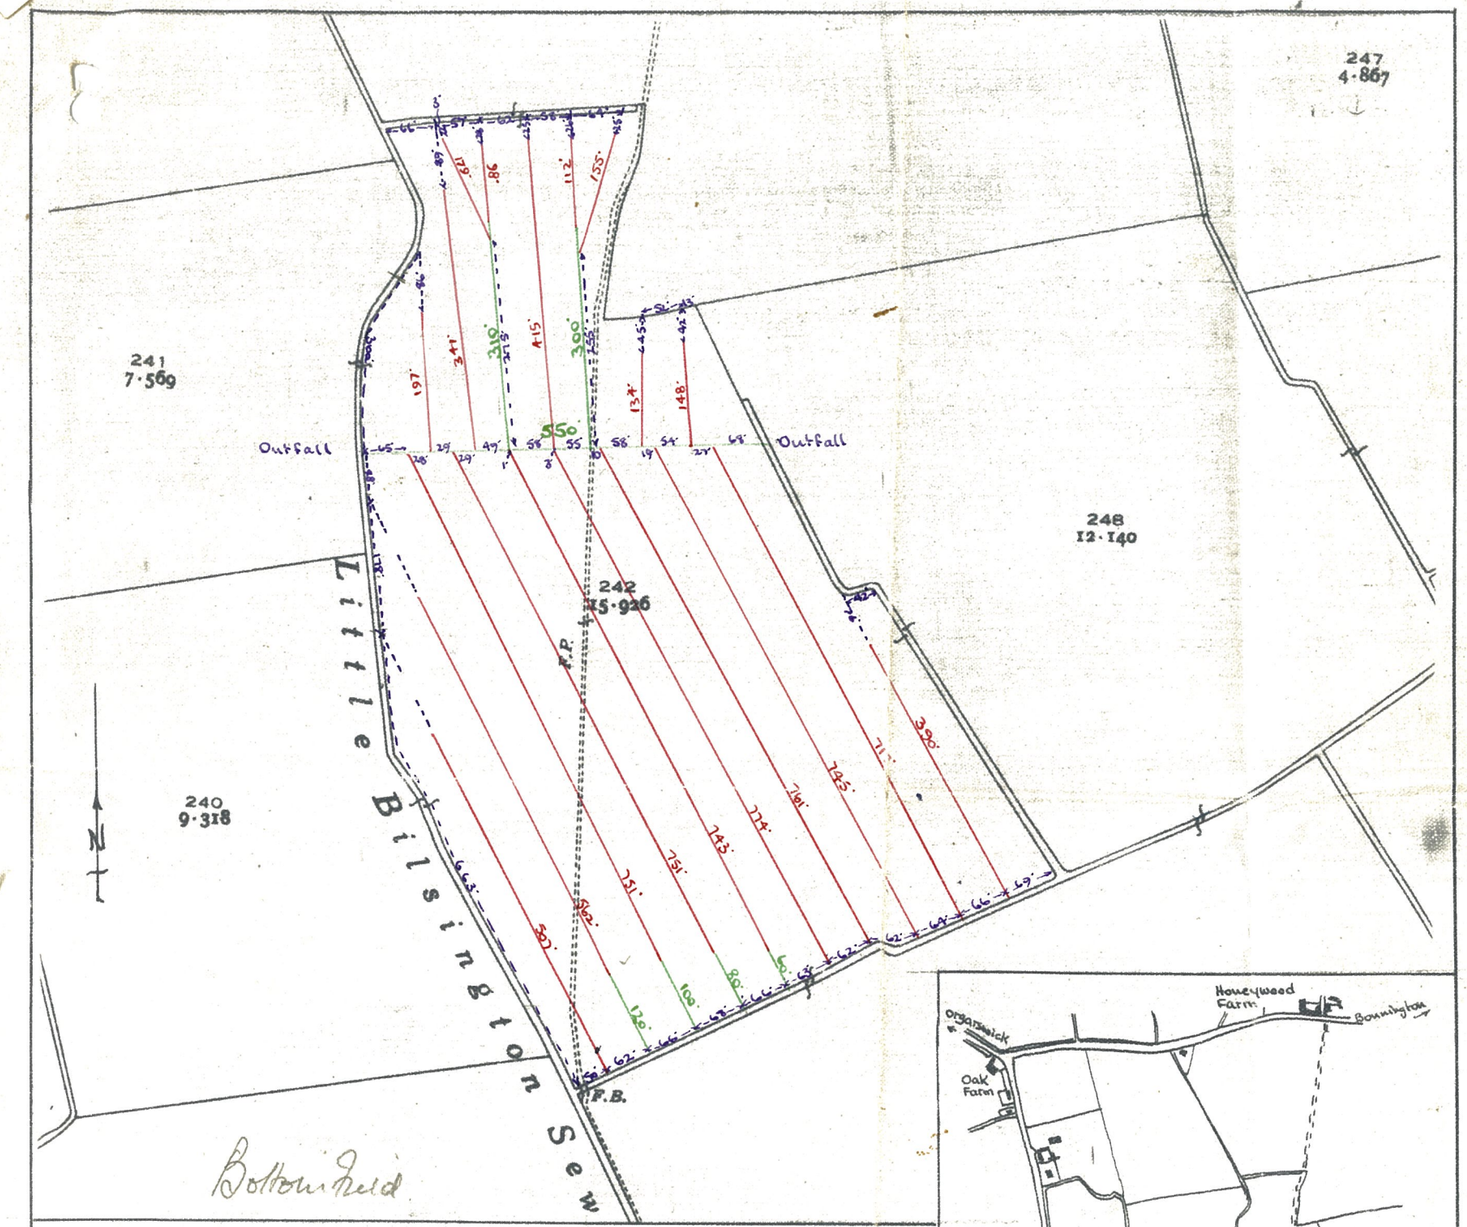

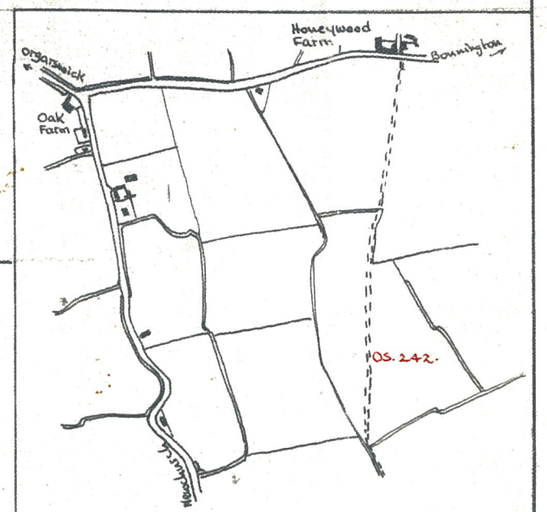

LOCATION PLAN: SCALE 6" - 1 Mile

MINISTRY OF AGRICULTURE FISHERIES + FOOD.

TILE DRAINAGE SCHEME T.3068. R. N. BENSON (for Mrs Mores) STREET FARM.

Certified as a true record of the Tiling Scheme laid down in OS. Nº 242 NEWCHURCH Parish.

Chief Officer D.W.S.

Based upon the Ordnance Survey Map Kent Sheet. LXXXI.3 (1907)

Scale: 1/2500 Feet 0 50 100 200 300 400 ft. Crown Copyright Reserved

Key: 4" dia. field drain tiles shown Green
3" " " " " " Red

Drawing Nº 57/234.

Measured by: Plotted by: