create
CONSULTING
ENGINEERS LTD

FLOUR MILL, ASHFORD

Flood Risk Assessment and Drainage Strategy – Revision A – Vol. 6 of 8

PLANS

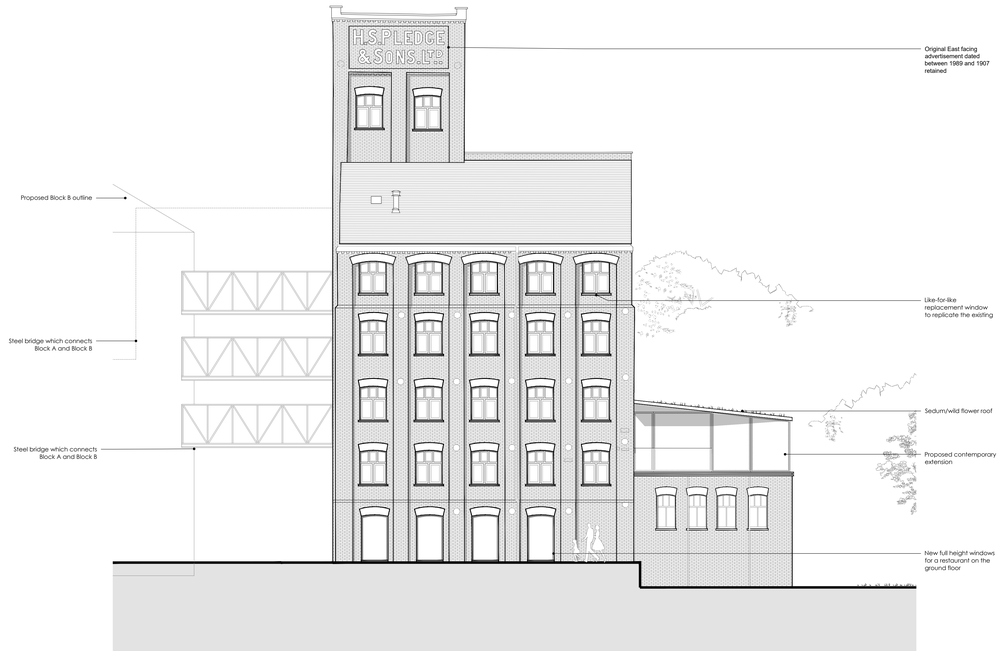

Proposed Elevation A-A
Scale 1:100

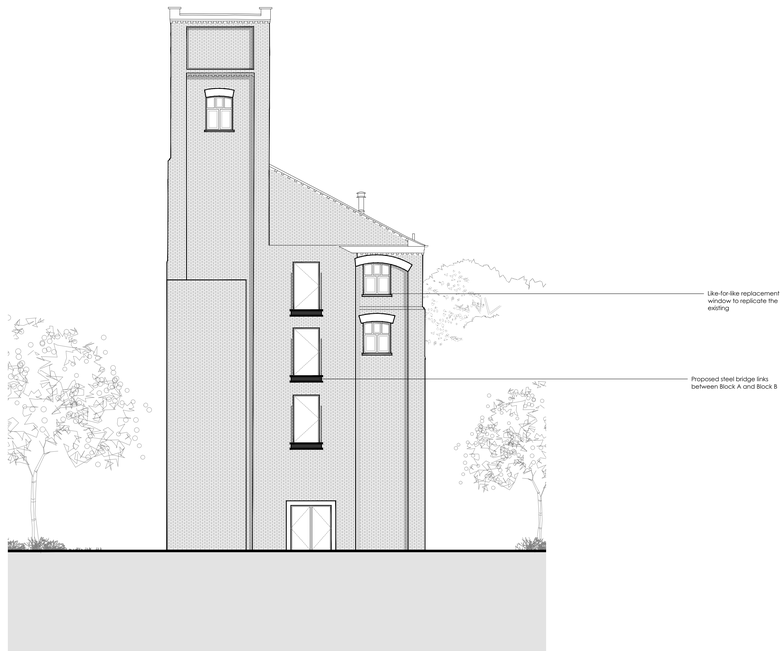

Proposed Elevation B-B
Scale 1:100

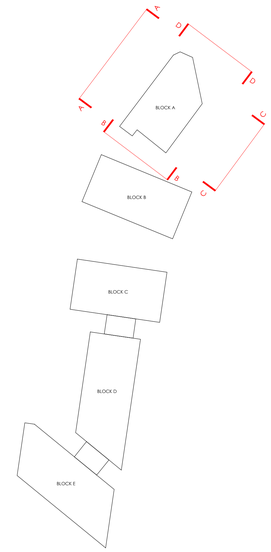

Key Plan
Scale 1:500

0 5 10 20 30M

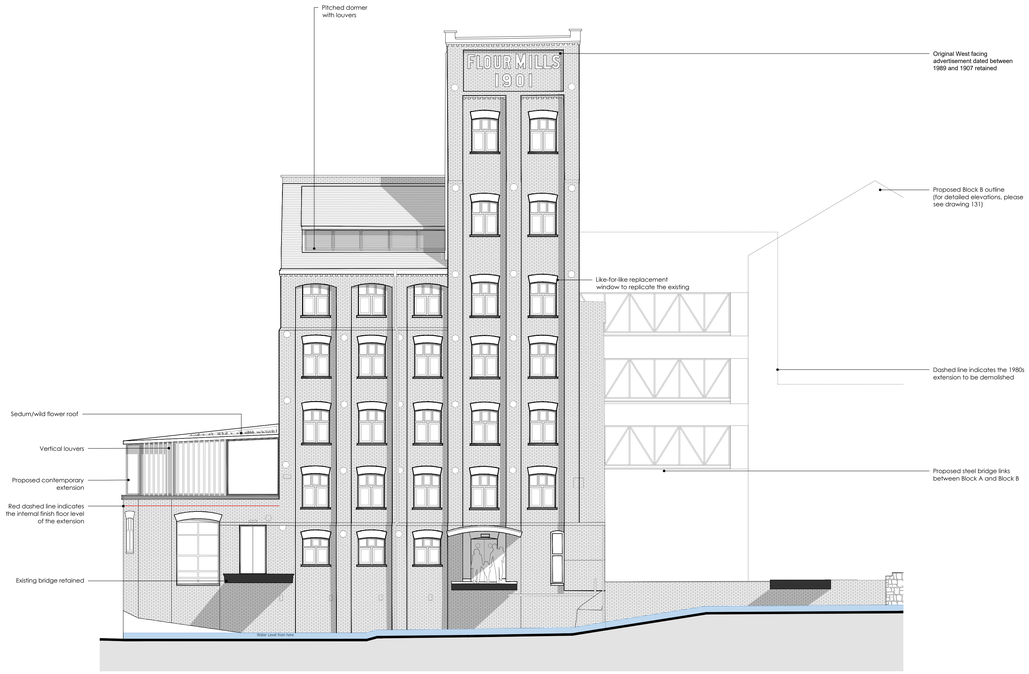

Proposed Elevation C-C
Scale 1:100

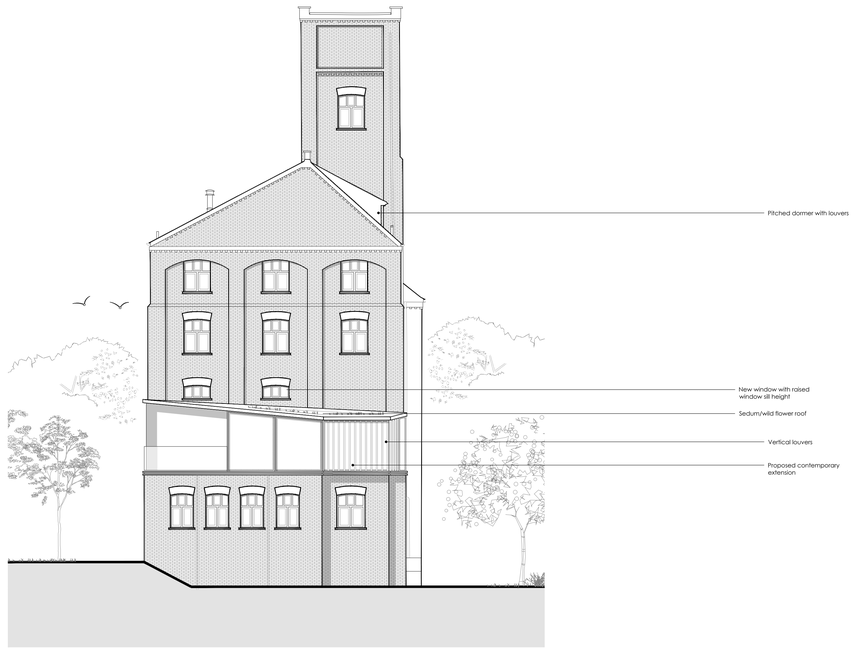

Proposed Elevation D-D
Scale 1:100

0 1 2 3 4 5M

A	PLANNING SUBMISSION	BL	21.12.09
B	MINOR ADJUSTMENTS TO FINISHED FLOOR LEVELS & ASSOCIATED AMENDMENTS	BL	22.04.14

NOTE: For a detailed landscape design please refer to Eleanor Trenfield Landscape Planning Drawings

Hollaway

London | 11a Acton Street | London | WC1X 9ND
T +44 (0) 20 7278 3421 | E london@hollawaystudio.co.uk | W www.hollawaystudio.co.uk

Kent | The Tramway Stables | Rampart Road | Hythe | Kent | CT21 5BG
T +44 (0)1303 261 719 | E kent@hollawaystudio.co.uk | W www.hollawaystudio.co.uk

Project | FLOUR MILL
ASHFORD

Client | OLIVER DAVIS HOMES

Title | BLOCK A PROPOSED ELEVATIONS AA, BB, CC & DD

Status | PLANNING

Scale@A0 | 1:100 **Date** | NOV 2021 **Drawn** | AL **Chk'd** | BL

Project Number
20.068

Drawing Number
130

Revision
B

Rev Number

Proposed Elevation E-E
Scale 1:100

Proposed Elevation F-F
Scale 1:100

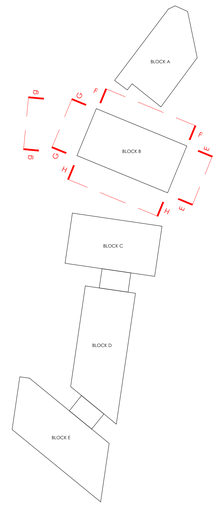

Key Plan
Scale 1:500

0 5 10 20 30M

Proposed Elevation G-G
Scale 1:100

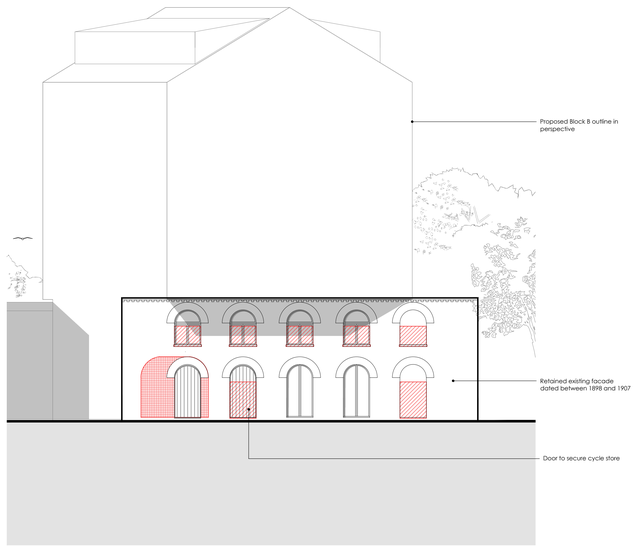

Proposed Elevation g-g
Scale 1:100

Proposed removal of brickwork from existing wall

Proposed infill brickwork to existing wall

Proposed Elevation H-H
Scale 1:100

0 1 2 3 4 5M

Proposed Material Palette

1. Red multistock brickwork to match existing Flour Mill
2. Dark gray metal cladding
3. Industrial style metal balcony with grating (colour to match metal cladding)
4. Perforated metal panels
5. Feature brickwork
6. High-quality anodized aluminum gray metal window/door frame
7. Horizontal louvers to the window
8. Slate roof tiles

A	PLANNING SUBMISSION	BL 21.12.09
B	MINOR ADJUSTMENTS TO FINISHED FLOOR LEVELS & ASSOCIATED AMENDMENTS	BL 22.04.14

NOTE: For a detailed landscape design please refer to Eleanor Trenfield Landscape Planning Drawings

Hollaway

London | 11a Acton Street | London | WC1X 9NG
T +44 (0) 20 7690 5671 | E london@hollawaystudio.co.uk | W www.hollawaystudio.co.uk

Kent | The Tramway Stables | Rampart Road | Hythe | Kent | CT21 5BG
T +44 (0)1303 260 515 | E kent@hollawaystudio.co.uk | W www.hollawaystudio.co.uk

Project | FLOUR MILL
ASHFORD

Client | OLIVER DAVIS HOMES

Title | BLOCK B PROPOSED ELEVATIONS EE, FF, GG, & HH

Status | PLANNING

Scale@A0 | 1:100 **Date** | NOV 2021 **Drawn** | AL **Chk'd** | BL

Project Number
20.068
Ben Number

Drawing Number
131

Revision
B