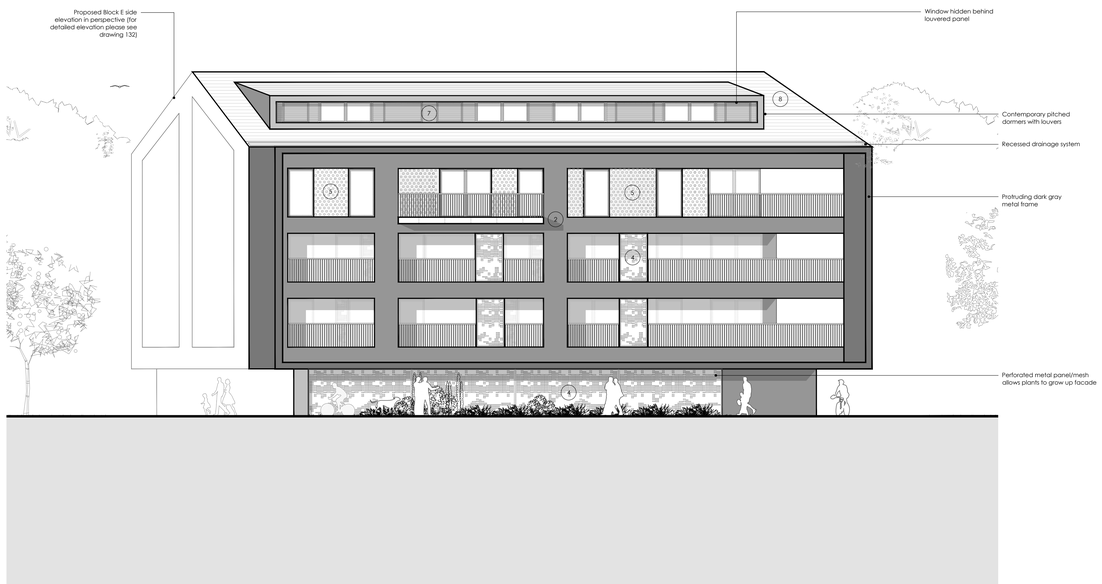

Proposed Elevation K-K
Scale 1:100

Proposed Elevation L-L
Scale 1:100

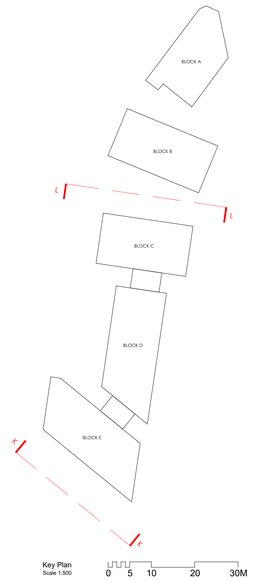

Key Plan
Scale 1:500
0 5 10 20 30M

0 1 2 3 4 5M

Proposed Material Palette

1. Red multistock brickwork to match existing Flour Mill
2. Dark gray metal cladding
3. Industrial style metal balcony with grating (colour to match metal cladding)
4. Perforated metal panels
5. Feature brickwork
6. High-quality anodized aluminum gray metal window/door frame
7. Horizontal louvers to the window
8. Slate roof tiles

A	PLANNING SUBMISSION	BL	21.12.09
B	MINOR ADJUSTMENTS TO FINISHED FLOOR LEVELS & ASSOCIATED AMENDMENTS	BL	22.04.14

NOTE: For a detailed landscape design please refer to Eleanor Trenfield Landscape Planning Drawings

Hollaway

London | 12a Acton Street | London | E | WC1X 9NG
T +44 (0) 20 7394 8425 | E london@hollawaystudio.co.uk | W www.hollawaystudio.co.uk
Kent | The Tramway Stables | Rampart Road | Folkestone | Kent | CT20 1HG
T +44 (0)1303 245 919 | E kent@hollawaystudio.co.uk | W www.hollawaystudio.co.uk

Project | FLOUR MILL
ASHFORD

Client | OLIVER DAVIS HOMES

Title | PROPOSED ELEVATIONS KK LL

Status | PLANNING

Scale|A0 | 1:100 **Date** | NOV 2021 **Drawn** | AL **Chk'd** | BL

Project Number 20.068
Drawing Number 133
Revision B
Bim Number