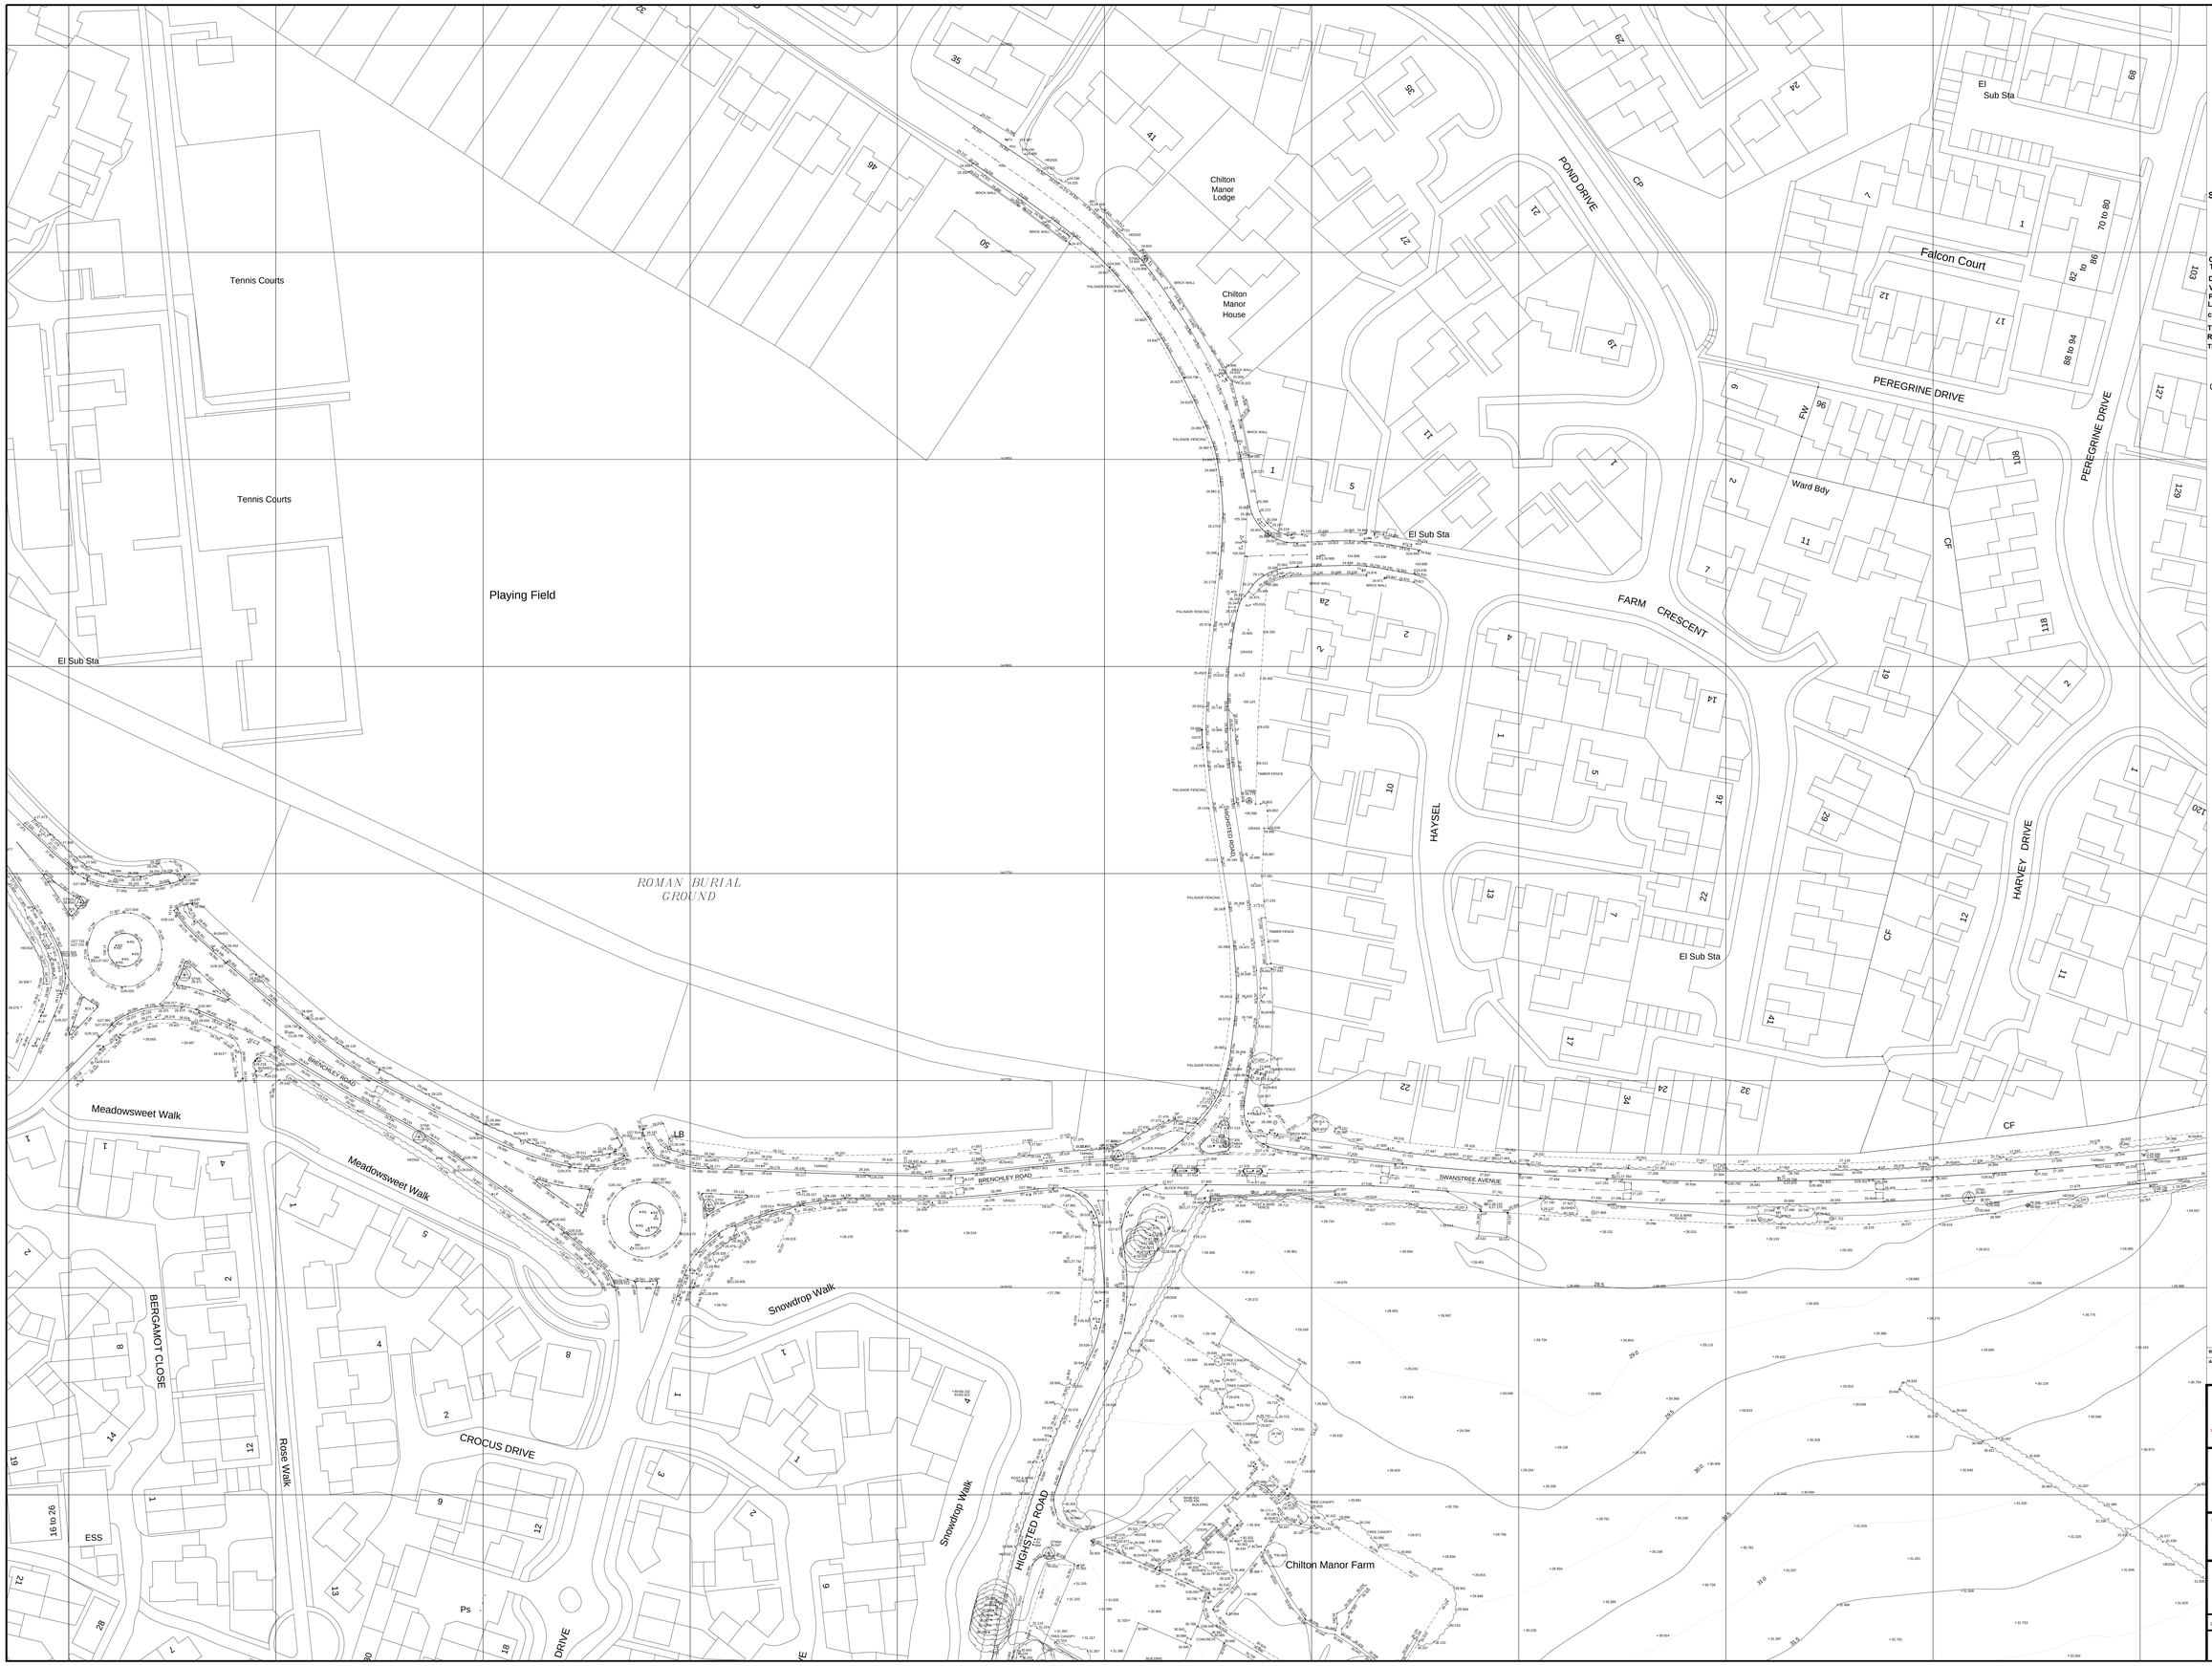

SURVEY ORIENTATED TO REAL TIME GPS

NOTES AND AMENDMENTS

ONLY MANHOLES AND SERVICES VISIBLE AT TIME OF SURVEY SHOWN

DRAINAGE INFORMATION MUST BE CHECKED AND VERIFIED WITH LOCAL AUTHORITY RECORDS PRIOR TO WORK COMMENCING

Levels defining edge of carriageway are observed at channel (bottom of kerb). Unless otherwise stated.

TREE SPREADS ARE SYMBOLIC ONLY AND ARE REPRESENTATIVE OF THE THE AVERAGE SPREAD. THE DRIP LINE LAYER DENOTES THE TREES EXTREMITY

0m 10m 20m 30m 40m

SCALE BAR 1:500

Topographical Survey Legend

Bol	Bollard	Hyd	Hydrant
Bin	Litter bin	IC	Inspection cover
BS	Bus stop	JB	Junction box
BT	British telecom ic	KO	Kerb outlet
CPS	Concrete paving slabs	LB	Letter box
DR	Drain	LP	Lamp post
Elec	Electrical ic	MM	Utility marker
EP	Elec. pole	MP	Mile post
ER	Earth rod	NP	Name plate
FP	Flagpole	P	Post
FT	Floodlight	PM	Parking meter
G	Gully	RE	Rodding eye
GP	Gate post	RS	Road sign
GV	Gas valve	TV	Cable television cover

Fence annotation

B/W	Barbed wire
C/B	Closed boarded
C/L	Corrugated iron
C/L	Chain link
C/P	Concrete panel
H/R	Hand rail
I/R	Iron railings
O/B	Open boarded
P/C	Post & chain
P/R	Post & rail
P/W	Post & wire
W/M	Wire mesh
Pal	Rain water pipe
SP	Sign post
ST	Stop tap
SB	Service Box
SV	Stop valve
TCB	Telephone call box
TL	Tie line
TP	Telegraph pole
TPS	Tactile paving slabs
TS	Traffic signal light
TV	Television cover
VP	Vent pipe
WM	Water meter
U/TL	Unable to lift

Level prefix descriptions

AL	Arch level
BL	Bed level
CL	Cover level
DK	Eaves level
FL	Floor level
IL	Invert level
PL	Parapet level
RH	Roddridge level
SL	Soffit level
Spr	Arch springing level
Top	Top of pipe/culvert
WH	Wall height
WL	Water level

BENCH MARK INFORMATION

All levels relate to OSBM Newyln

Datum Generated by VRS GPS

SURVEY STATIONS			
STN1	591799.070	162849.676	20.472
STN2	591690.596	162816.863	21.156
STN3	591545.952	162748.323	27.417
STN4	591395.296	162692.491	30.528
STN5	591258.634	162671.679	26.887
STN6	591053.282	162681.748	27.793
STN6A	591036.541	162585.887	30.047
STN6AA	591079.276	162684.647	27.414
STN6B	591084.927	162767.552	26.779
STN6C	591089.469	162832.084	25.192
STN6D	591059.722	162898.377	24.842
STN6E	590986.952	162449.169	33.105
STN6AX	591036.541	162585.887	30.047
STN7	590954.520	162669.925	28.308
STN8	590884.514	162686.406	29.191
STN9	590827.909	162725.552	28.471
STN10	590802.886	162742.983	28.054

SHEET LAYOUT

2	3
1	4
	5

REVISIONS

REV	DESCRIPTION	SURVEY	DRAWN	DATE
A	OFF SITE HIGHWAYS EXTENDED	WG	ES	09.03.2022

JLP Surveying

JLP Surveying Consultants Ltd
Suite 45, Rodney House,
King Street,
Wigan
WN1 1BT
Tel - 01942 243313
Fax - 01942 492230
Mobile - 07710 428498
EMAIL:- peterhouston@jlpsurveys.com

PROJECT
Swanstree Lane
Sittingbourne

DRAWING TITLE
Topographical Land Survey

SCALE	SHEET SIZE	No. of SHEETS	DATE	REVISION
1:500	A0	5	18.06.14	A

DRAWING NUMBER
S14/262-2