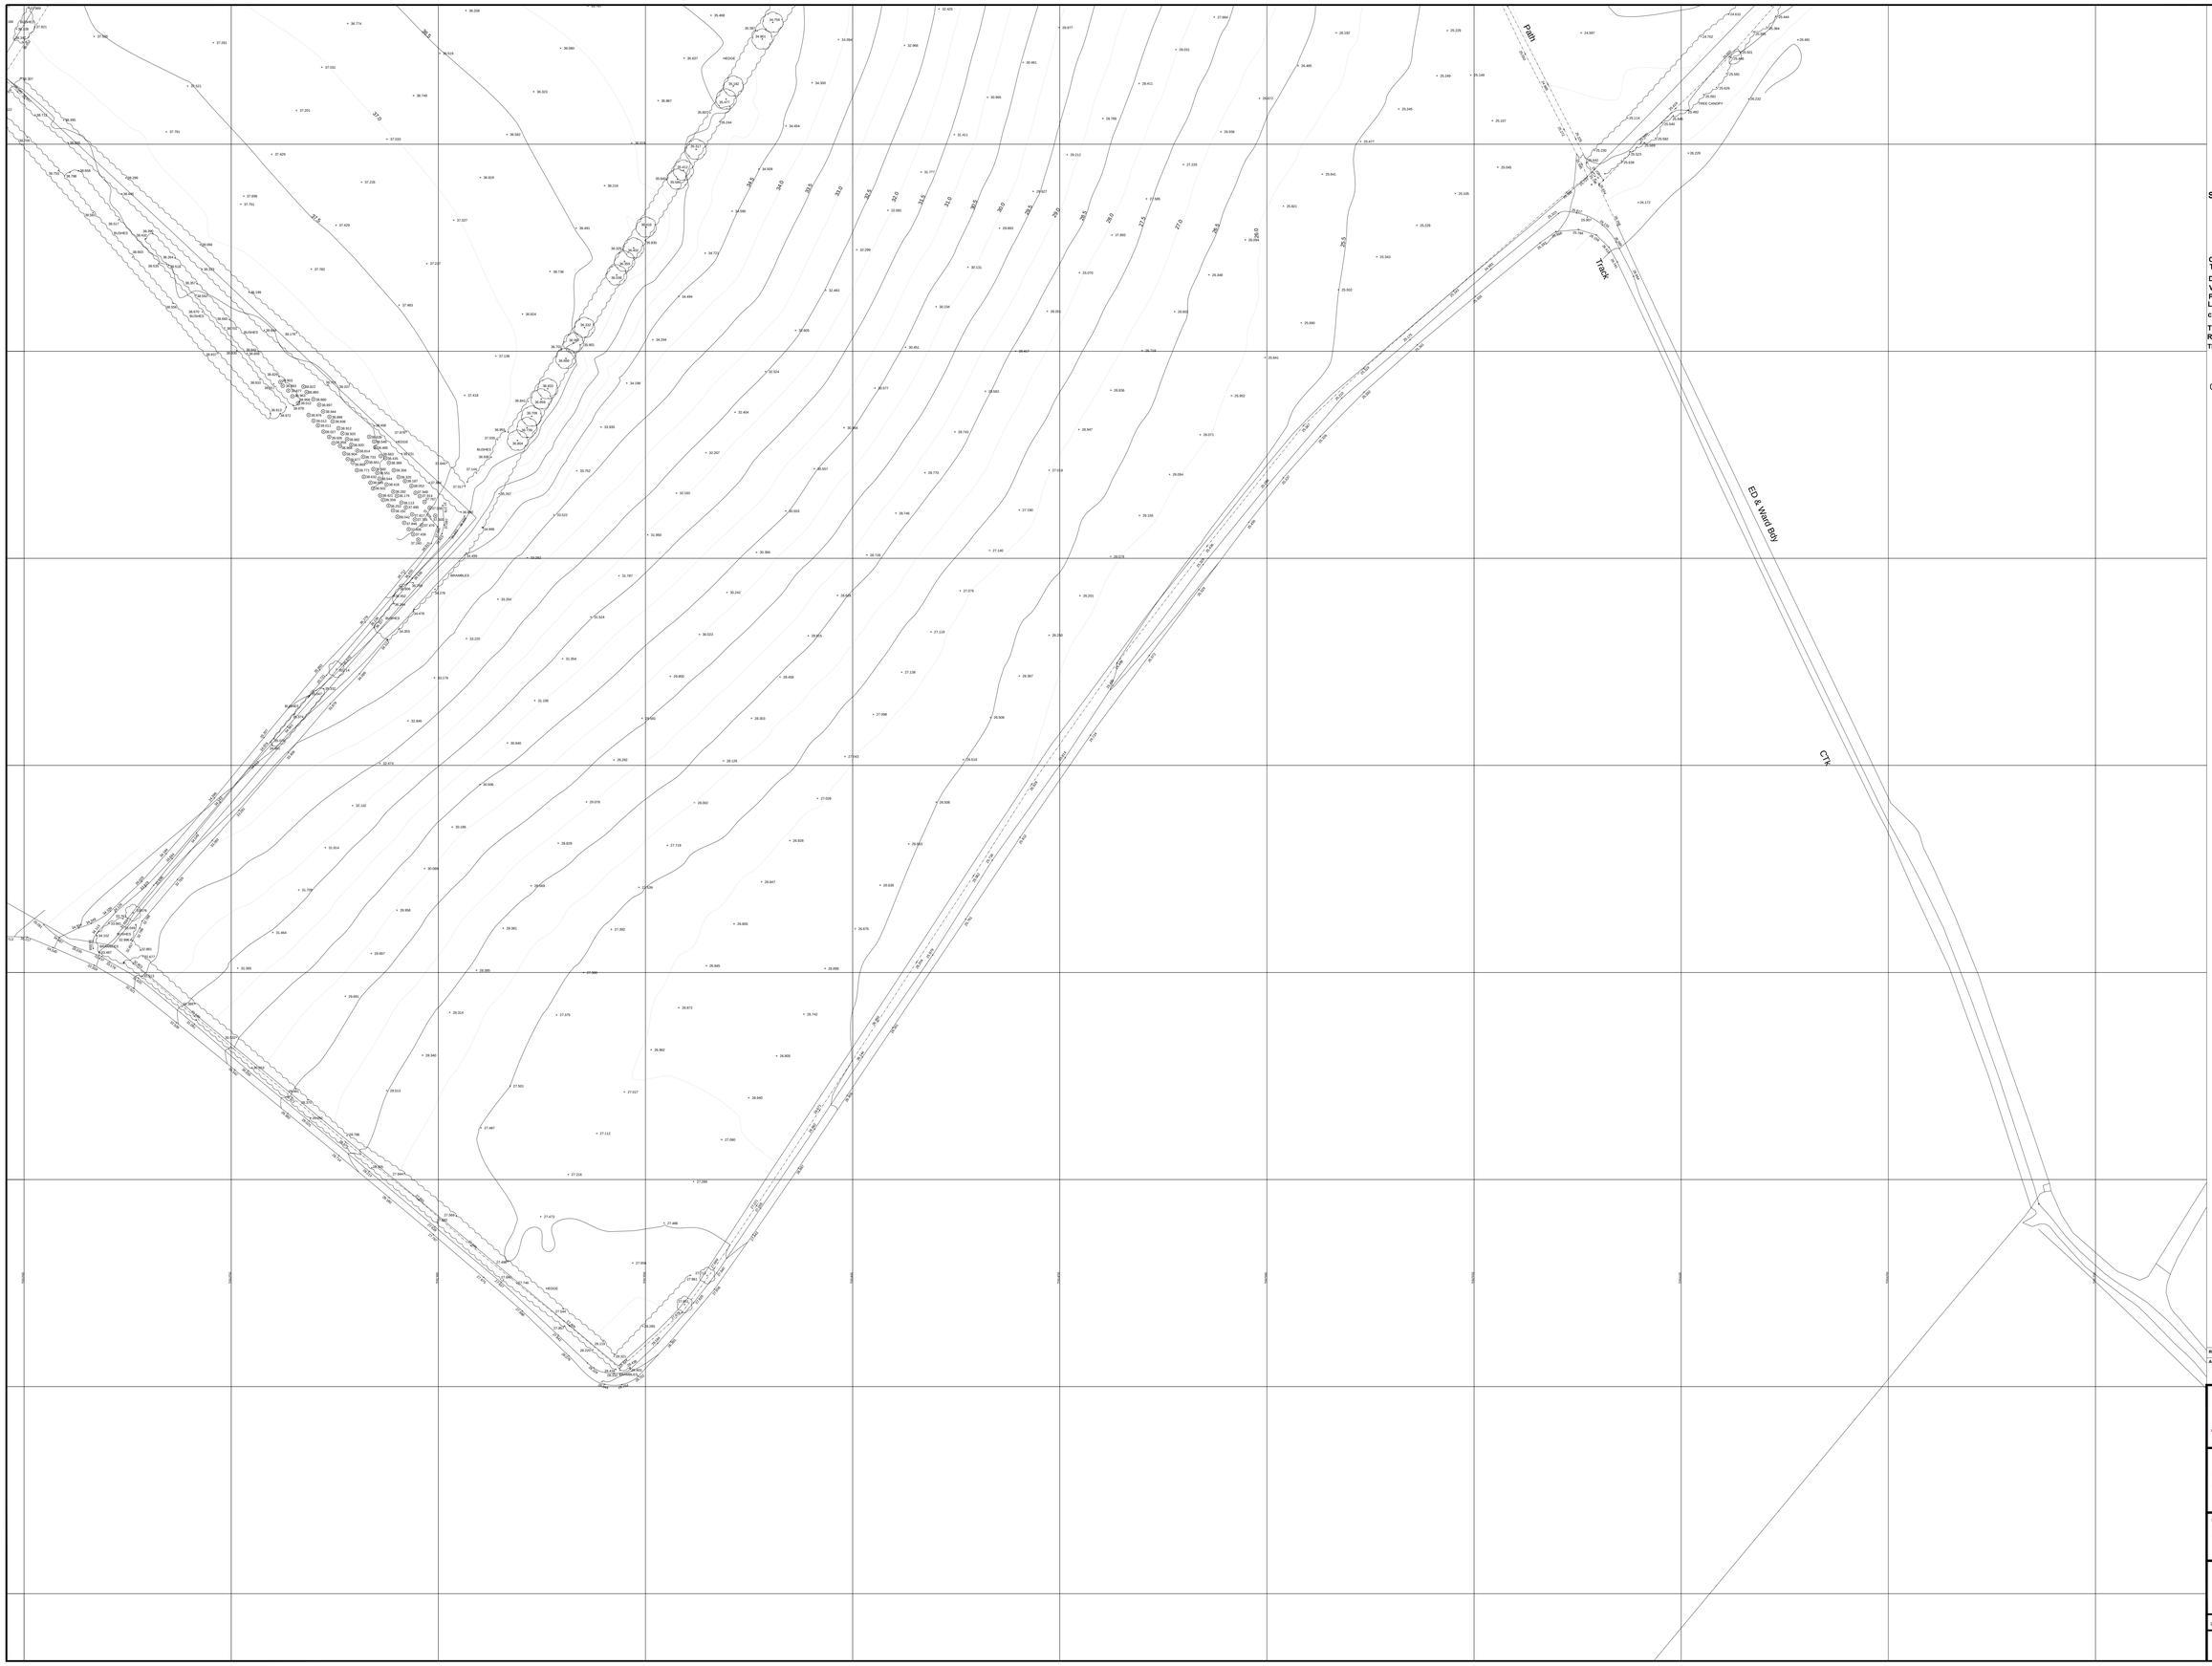

SURVEY ORIENTATED TO REAL TIME GPS

NOTES AND AMENDMENTS

ONLY MANHOLES AND SERVICES VISIBLE AT TIME OF SURVEY SHOWN

DRAINAGE INFORMATION MUST BE CHECKED AND VERIFIED WITH LOCAL AUTHORITY RECORDS PRIOR TO WORK COMMENCING
Levels defining edge of carriageway are observed at channel (bottom of kerb). Unless otherwise stated.

TREE SPREADS ARE SYMBOLIC ONLY AND ARE REPRESENTATIVE OF THE THE AVERAGE SPREAD. THE DRIP LINE LAYER DENOTES THE TREES EXTREMITY

0m 10m 20m 30m 40m

SCALE BAR 1:500

Topographical Survey Legend

Bol	Bollard
BL	Litter bin
BS	Bus stop
CT	Cable telecom ic
CPS	Concrete paving slabs
DR	Drain
DT	Data control ic
EC	Elec pole
EP	Elec post
FF	Flagpole
FT	Floodlight
GY	Gully
GP	Gate post
GV	Gas valve
HY	Hydrant
IC	Inspection cover
JB	Junction box
MB	Marker post
LB	Letter box
LP	Lamp post
UM	Utility marker
MP	Mile post
MS	Milestone
P	Post
PM	Parking meter
RE	Rodding eye
RS	Road sign
TV	Cable television cover

Fence annotation

B/W	Barbed wire
C/B	Closed boarded
O/B	Open boarded
C/L	Chain link
C/P	Concrete panel
H/R	Hand rail
I/R	Iron railings
P/W	Post & wire
P/C	Post & chain
P/R	Post & rail
P/N	Post & wire
N/W	Wire mesh
PIPE	Metal water pipe
SP	Sign post
ST	Stop tap
SB	Service Box
SV	Stop valve
TCB	Telephone call box
TL	Tie line
TP	Telegraph pole
TPS	Tactile paving slabs
TS	Traffic signal light
VC	Vent cover
VP	Vent pipe
WM	Water meter
U/L	Unable to lift

Level prefix descriptions

AL	Arch level
BL	Bed level
CL	Cover level
DL	Drain level
FL	Floor level
IL	Invert level
PL	Parapet level
RL	Roof/ridge level
SL	Sill level
SpL	Arch springing level
ToP	Top of pipe/culvert
WH	Wall height
WL	Water level

BENCH MARK INFORMATION

All levels relate to OSBM Newyln
Datum Generated by VRS GPS

SURVEY STATIONS			
STN1	591799.070	162849.676	20.472
STN2	591690.596	162816.863	21.156
STN3	591545.952	162748.323	27.417
STN4	591395.296	162692.491	30.528
STN5	591258.634	162671.679	26.887
STN6	591053.282	162681.748	27.793
STN6A	591036.541	162585.887	30.047
STN6AA	591079.276	162684.647	27.414
STN6B	591084.927	162767.552	26.779
STN6C	591089.469	162832.064	25.192
STN6D	591059.722	162898.377	24.842
STN6E	590986.952	162449.169	33.105
STN6AX	591036.541	162585.887	30.047
STN7	590954.520	162669.925	28.308
STN8	590884.514	162686.406	29.191
STN9	590827.909	162725.552	28.471
STN10	590802.886	162742.983	28.054

SHEET LAYOUT

2		3
1	4	
	5	

REVISIONS

REV	DESCRIPTION	SURVEY	DRAWN	DATE
A	OFF SITE HIGHWAYS EATENDED	MG	CS	08.03.2022

JLP Surveying

JLP Surveying Consultants Ltd
Suite 45, Rodney House,
King Street,
Wigan
WN1 1BT
Tel - 01942 243313
Fax - 01942 492239
Mobile - 07710 428498
EMAIL:- peterhouston@jlpsurveys.com

PROJECT
Swanstree Lane
Sittingbourne

DRAWING TITLE
Topographical Land Survey

SCALE	SHEET SIZE	No. of SHEETS	DATE	REVISION
1:500	A0	5	16.06.14	A

DRAWING NUMBER
S14/262-5