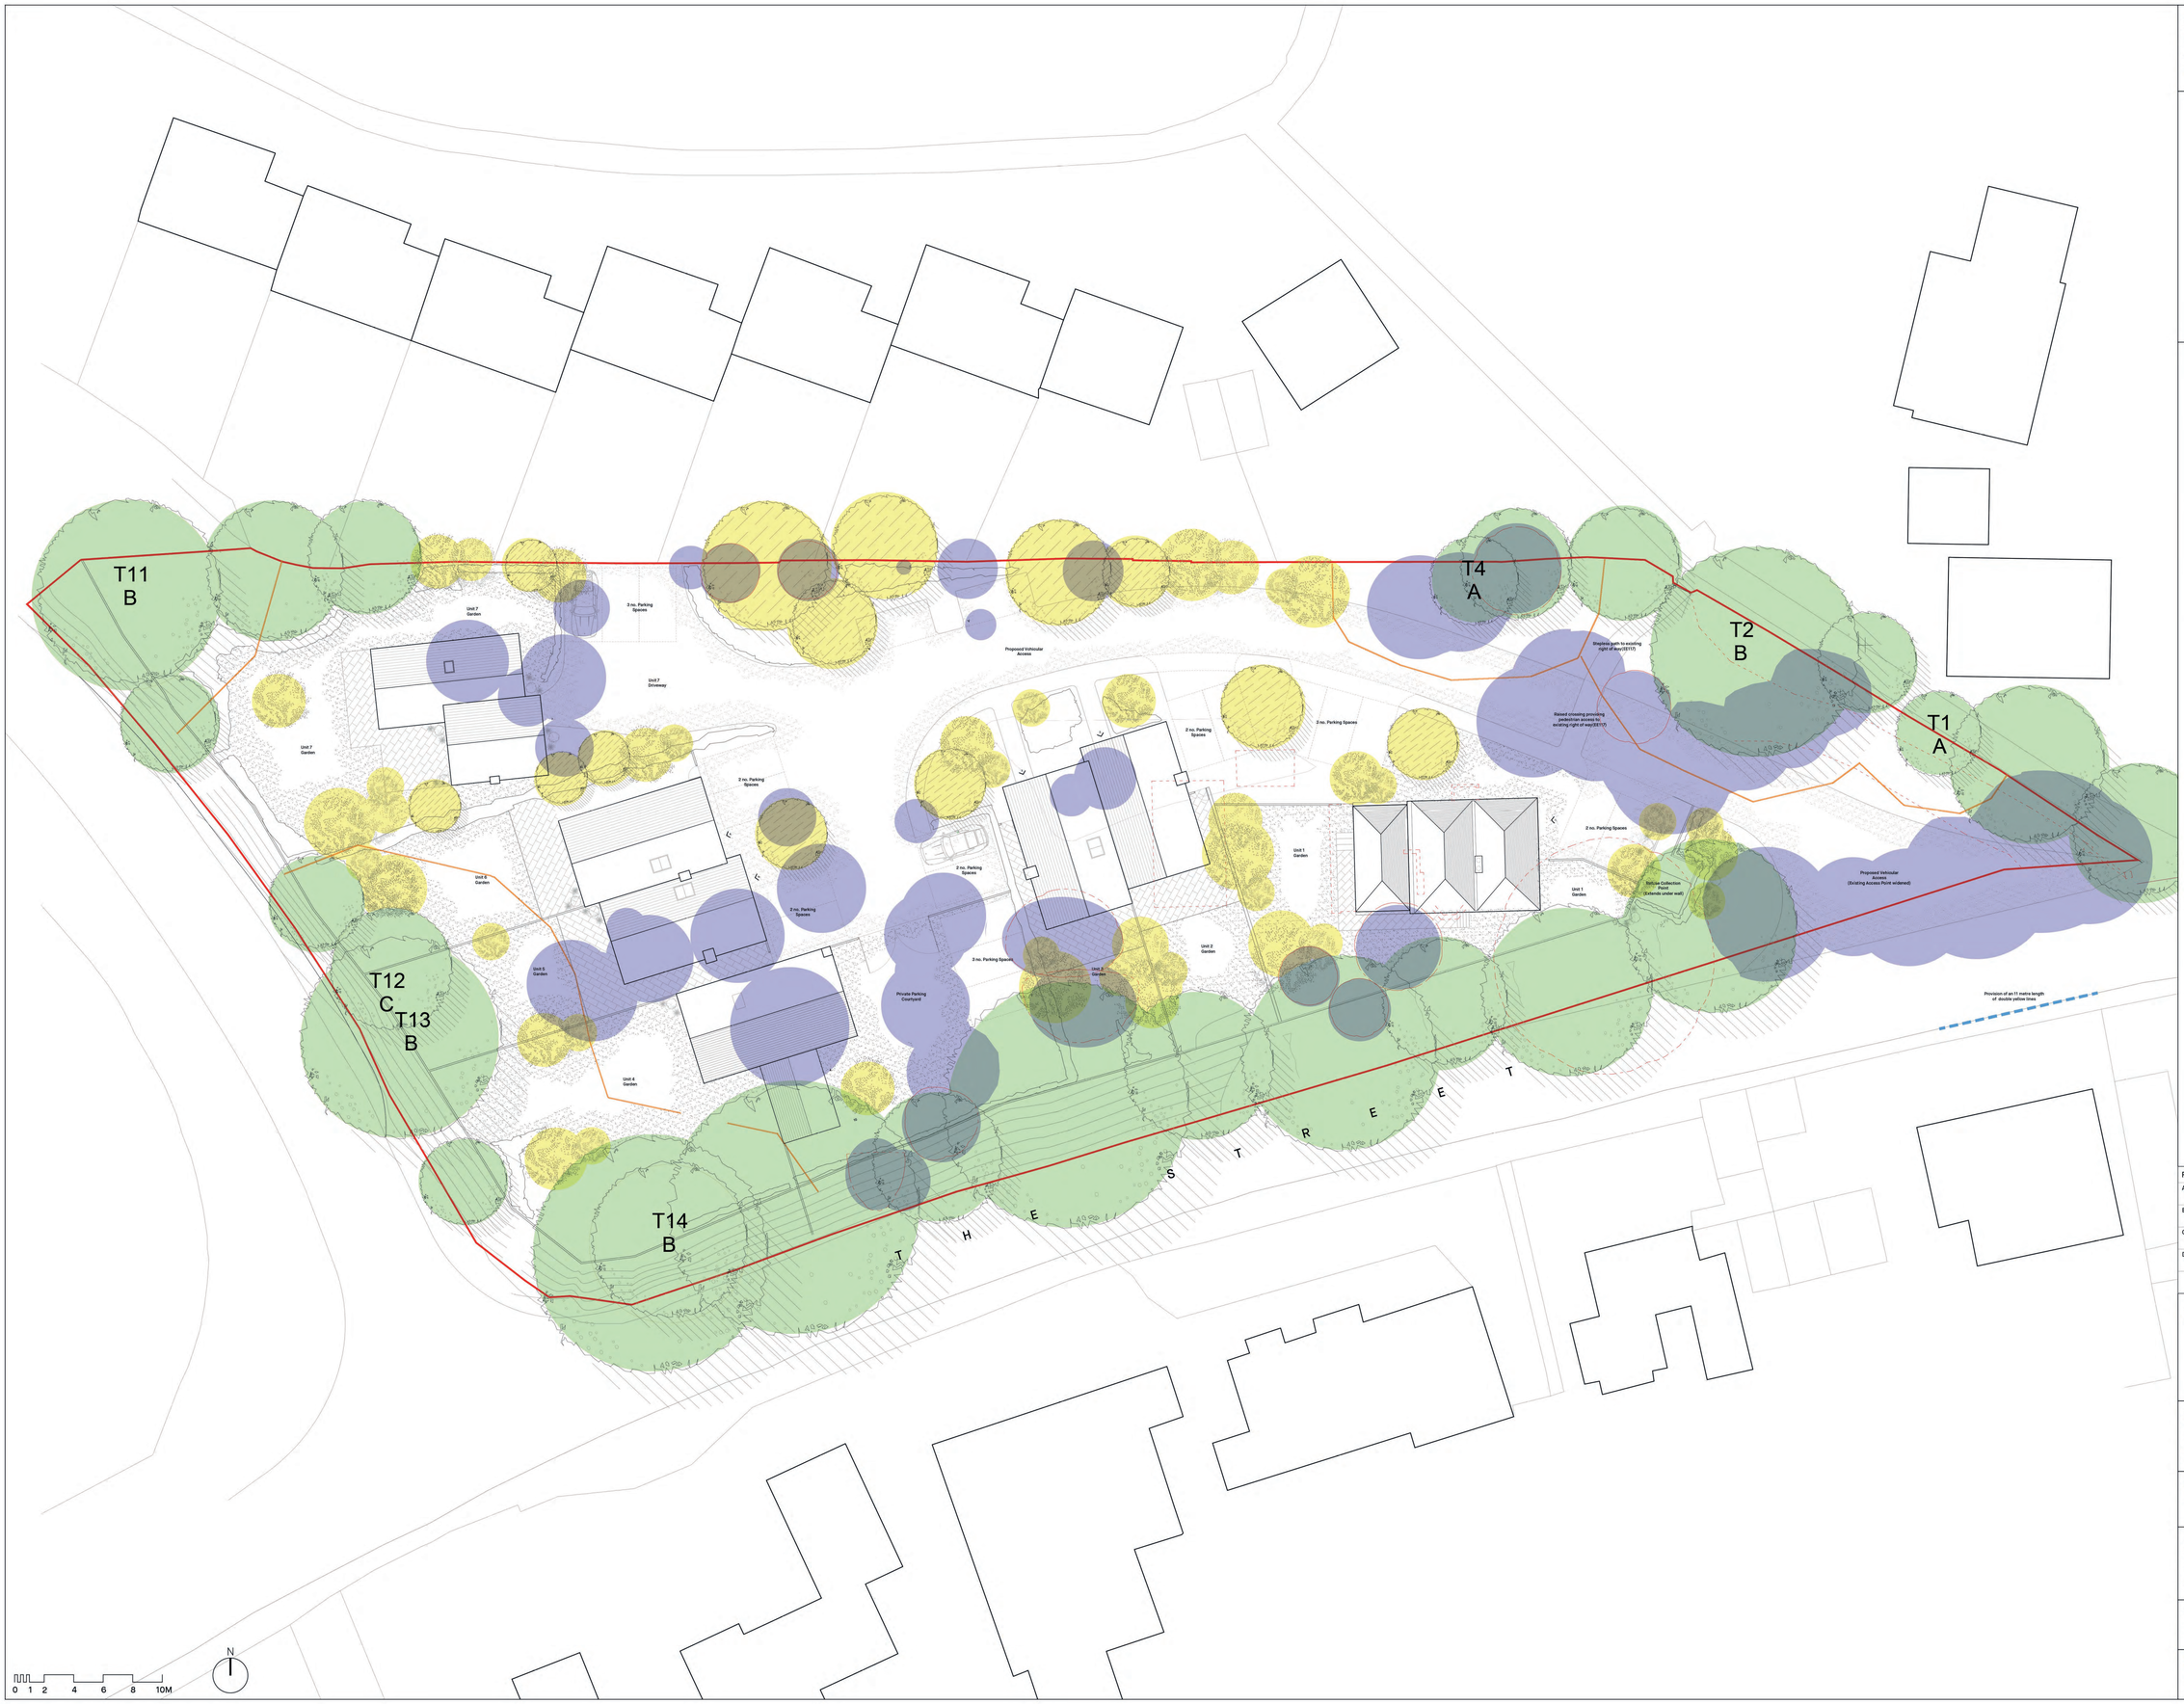

DO NOT SCALE FROM THIS DRAWING. ALL DIMENSIONS ARE TO BE CHECKED ON SITE. THIS DRAWING IS TO BE READ IN CONJUNCTION WITH ALL CONSULTANTS INFORMATION.

TAYLORHARE ARCHITECTS IS A LIMITED COMPANY REGISTERED IN ENGLAND AND WALES: NO. 10695684.

TPO Trees and existing trees being retained

New proposed trees to enhance the landscape buffering of the site.

Trees to be removed due to poor condition

REV	DATE	DESCRIPTION
A	16.07.2020	2 Parking spaces added and footpath amended and pedestrian crossing added
B	28.07.20	Revision to house type 1, reverted back to the original house
C	20.08.20	Revision to visitor parking spaces, path connecting to public right of way, provision for double yellow lines
D	20.10.2020	Revision to overall layout, removal of 2 of the terraced units, addition of detached unit (unit 4)

TaylorHare Architects
01227 668 073
hello@taylorhare.com
taylorhare.com
The Cowshed
Overland Lane
Ash, CT3 2LE

PROJECT:
1902_TSJT
8, The Street, Ash
Proposed Residential Development

DRAWING TITLE:
Proposed Tree Plan

SCALE:
1:200 @ A1

DRAWN BY:
12

DATE DRAWN:
11.10.2019

CHECKED BY:
03

STATUS:
PLANNING

DRAWING NUMBER:
1902_201

REVISION: