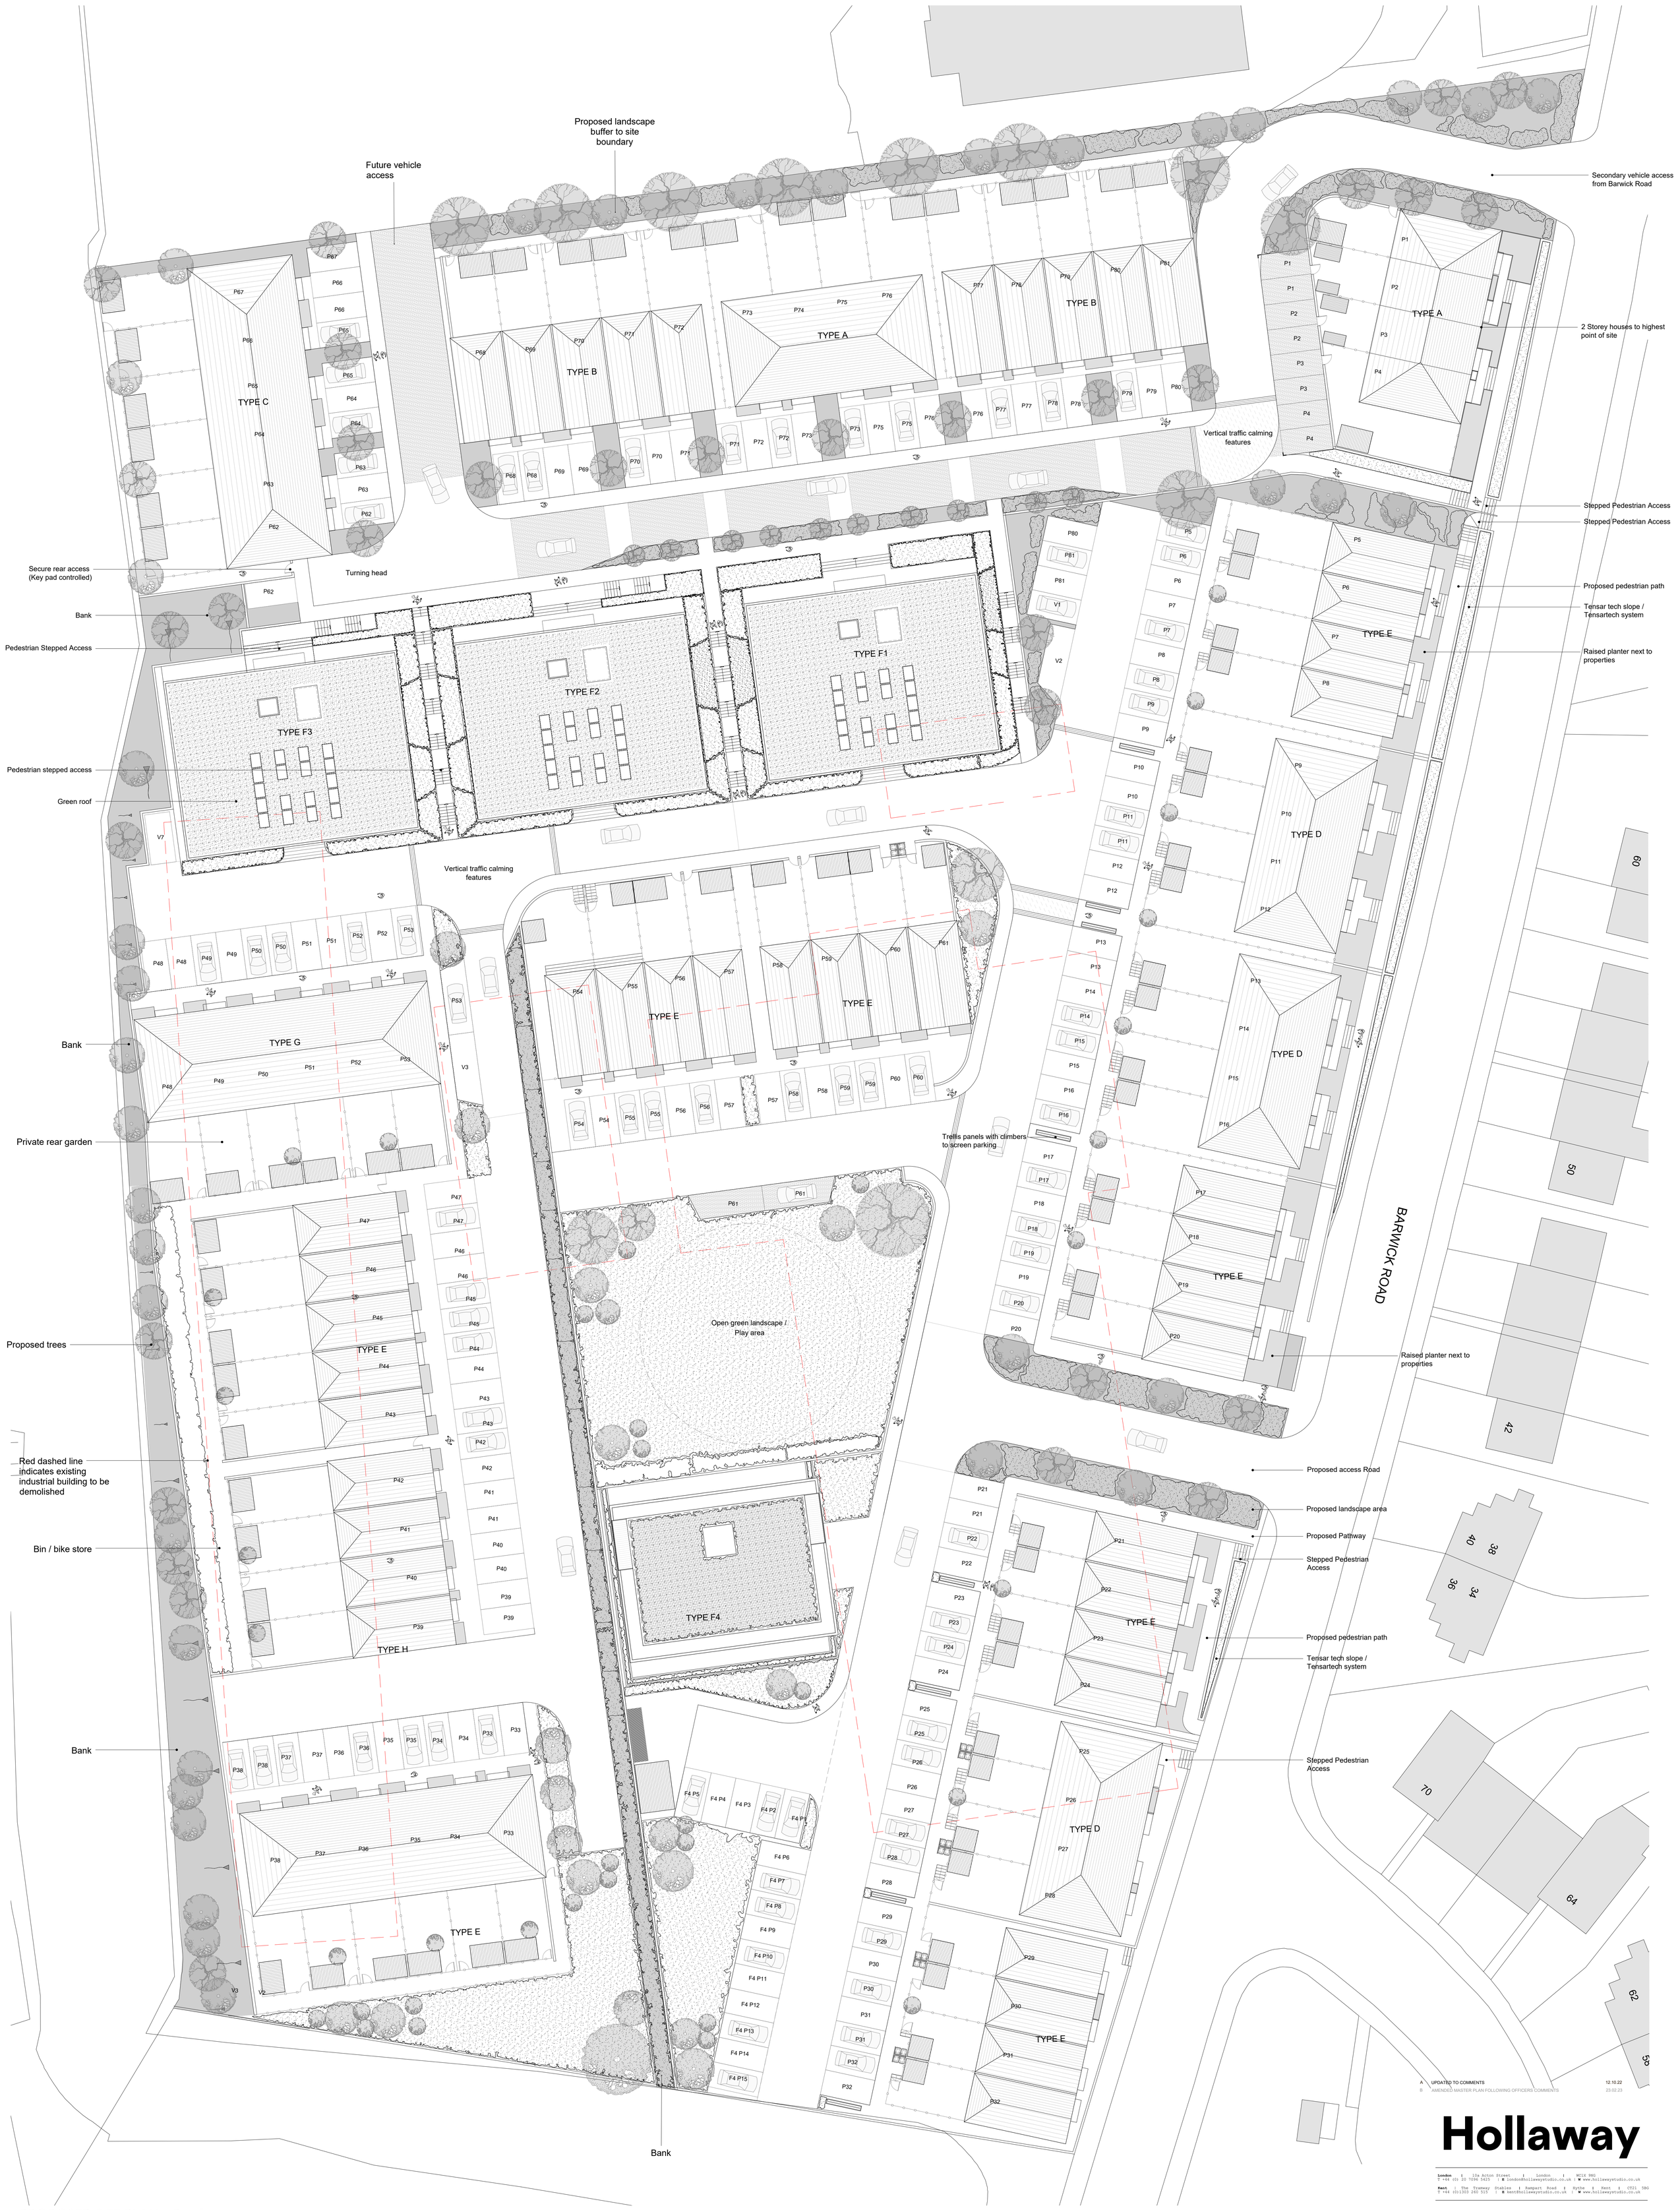

PROPOSED SITE PLAN - Roof

FOR DETAILED HARD/SOFT LANDSCAPE SEE DRAWING PRODUCED BY HILL-WOOD & CO

NORTH

0 1 2 4 6 8 10M

HOUSES : 81
FLATS F1 (8), F2 (8), F3 (8), F4 (15) : 39

TOTAL - 120

Draft for client approval

Ordnance Survey, (c) Crown Copyright 2022. All rights reserved. Licence number 100022432

KEY:

Vxx - VISITOR PARKING No.
Pxx - PLOT No.
- - - - TO BE DEMOLISHED

A	UPDATED TO COMMENTS	12.10.22
B	AMENDED MASTER PLAN FOLLOWING OFFICERS COMMENTS	23.02.23

Hollaway

London | 10a Acton Street | London | WC1X 9NG
T +44 (0) 20 7096 5425 | E london@hollawaystudio.co.uk | W www.hollawaystudio.co.uk
Kent | The Tramway Stables | Rampart Road | Hythe | Kent | CT21 5BG
T +44 (0)1303 260 515 | E kent@hollawaystudio.co.uk | W www.hollawaystudio.co.uk

Project | BARWICK ROAD DOVER, KENT
Client | OLIVER DAVIS HOMES
Title | PROPOSED SITE PLAN - ROOF
Status | PLANNING

Scale@A0	Date	Drawn	Chk'd
1:200	SEP 2022	PA	MW

Project Number 22.0009 | Drawing Number 04 | Revision B
Bim Number